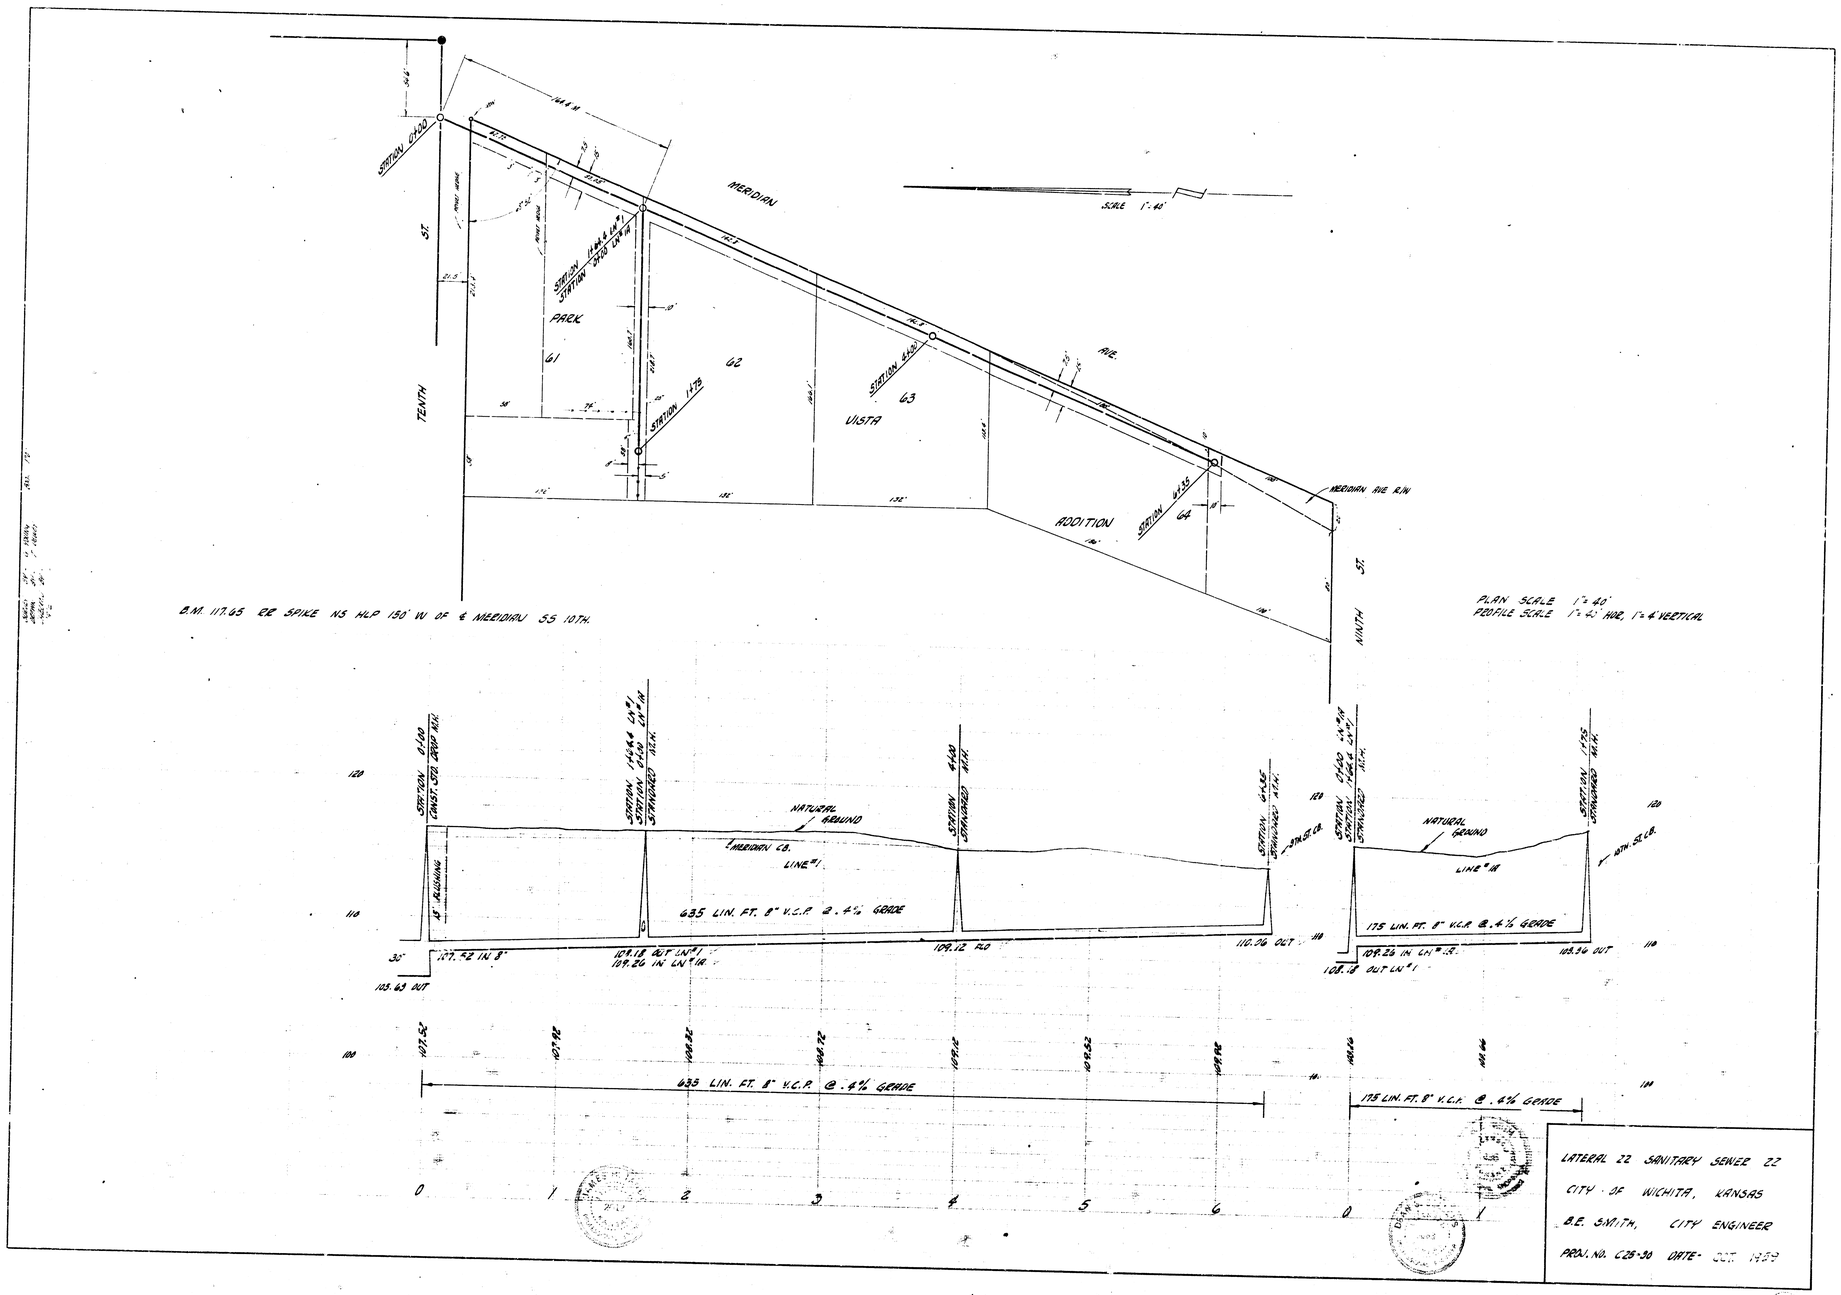

LATERAL 22 SANITARY SEWER 22
CITY OF WICHITA, KANSAS
B.E. SMITH, CITY ENGINEER
PROJ. NO. C25-30 DATE- OCT. 1959