


LOCATION MAP
LAT. 32 SAN. SEWER 22
CITY OF WICHITA
B.E. SMITH CITY ENGINEER PROJECT NO. C26-7

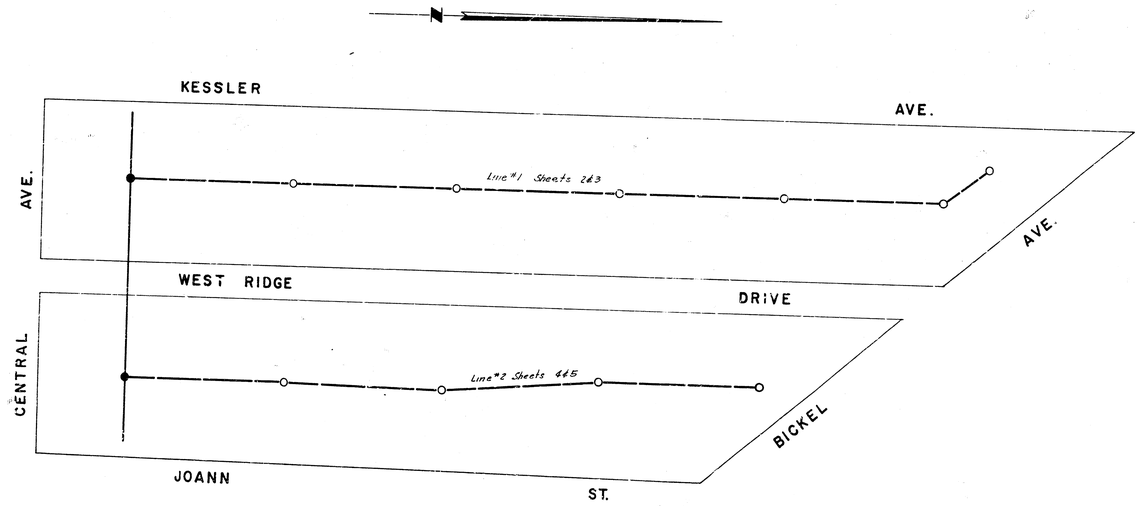



Interval 32 Sanitary Sewer 22
Proj. No. C26-7
Sheet 1 of 5

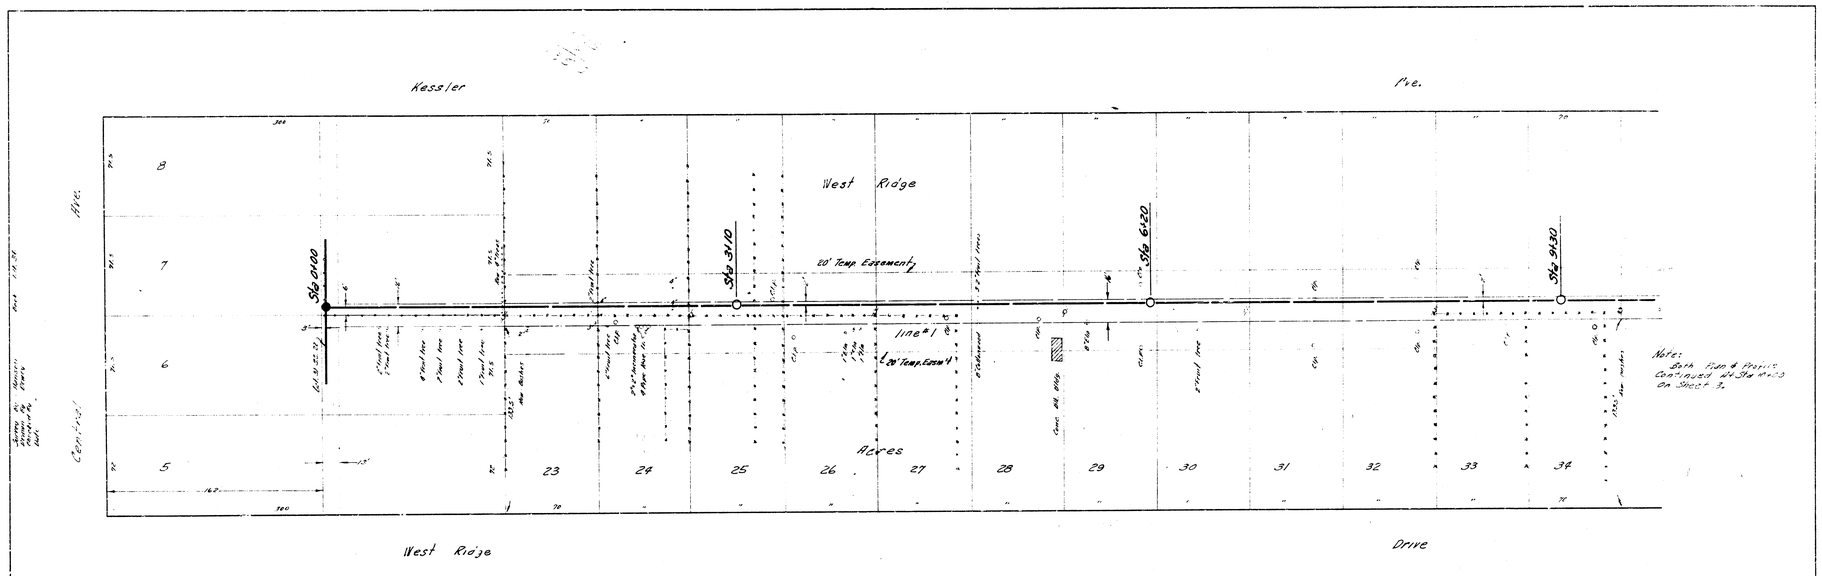

Lateral 32 Sanitary Sewer 22
Proj. No. C32-7 Sheet 2 of 5

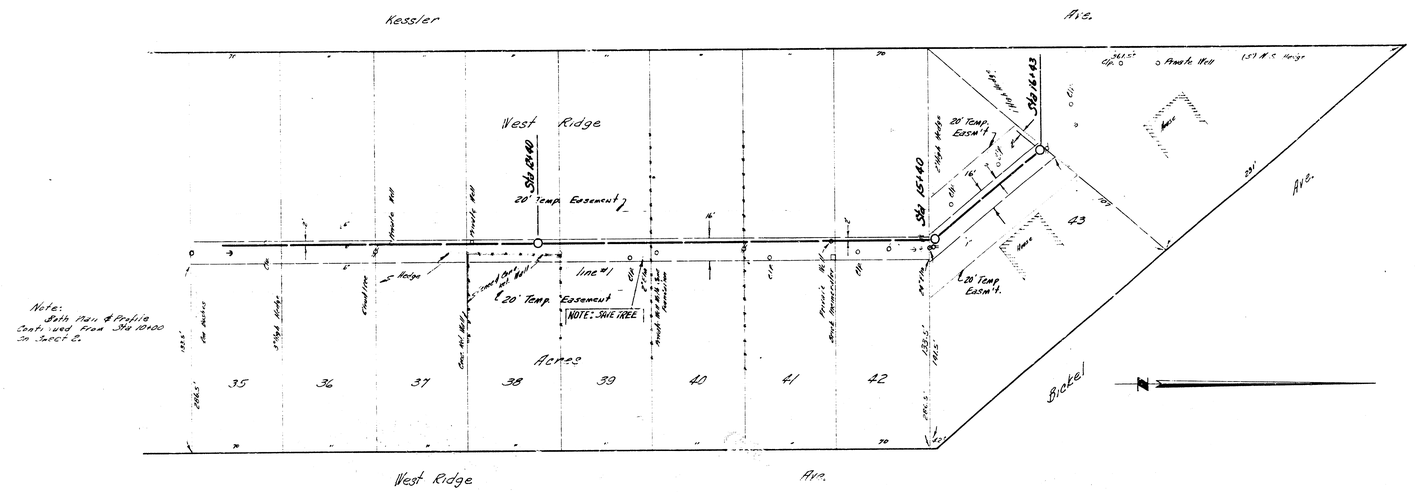


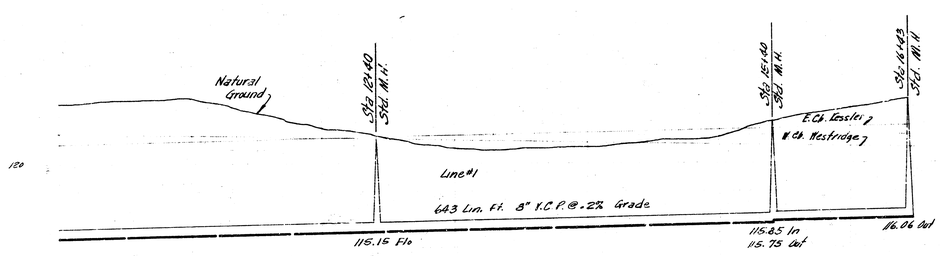

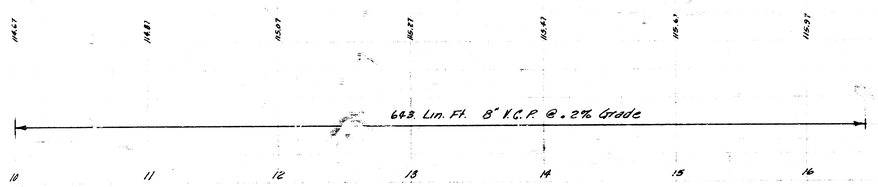


Plan Scale 1"=40'
Profile Scale 1"=40' Hor, 1"=4' Vertical

Lateral 32 Sanitary Sewer 22
Proj. No. CDC-7 Sheet 3 of 5

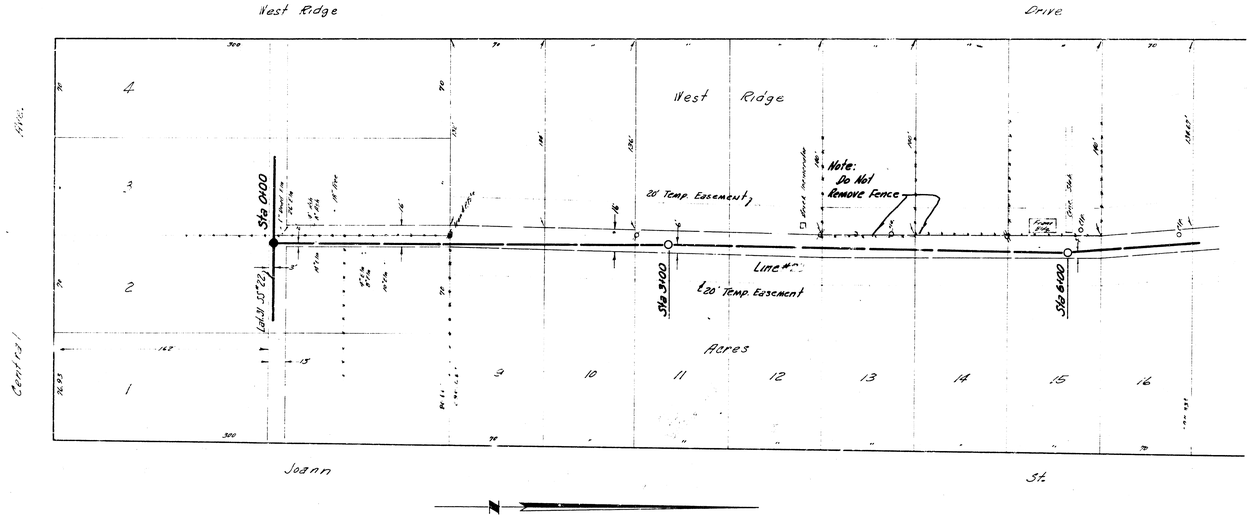


Note: Both Plan & Profile Continued At Sta 7+00 On Sheet 5.

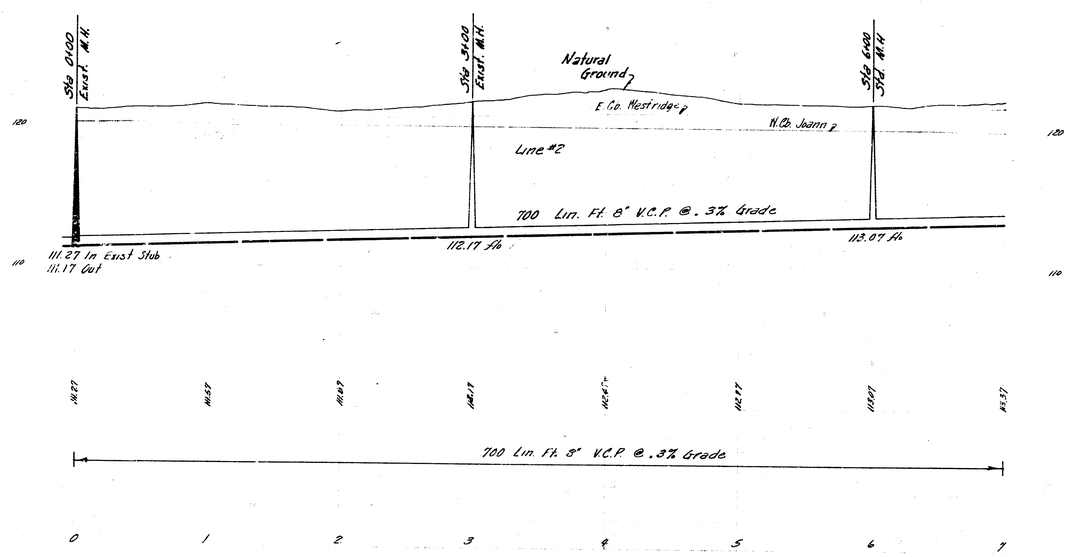



Plan Scale 1"=40'
Profile Scale 1"=40' Hor. 1"=4' Vertical

Lateral 32 Sanitary Sewer 22
Proj. No. C24-7 Sheet 4 of 5

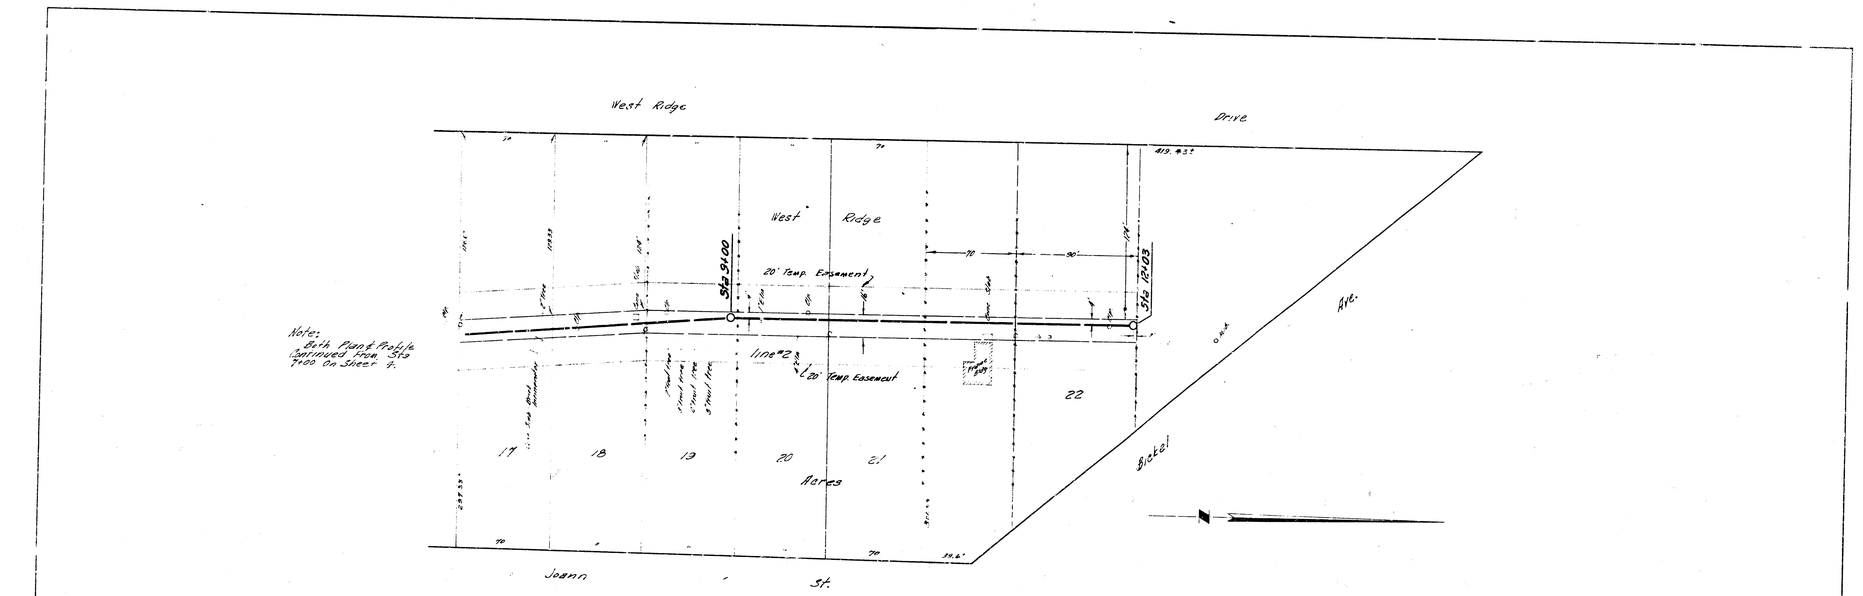

Plan Scale 1"=20'
Profile Scale 1"=10' Hor, 1"=5' Vertical

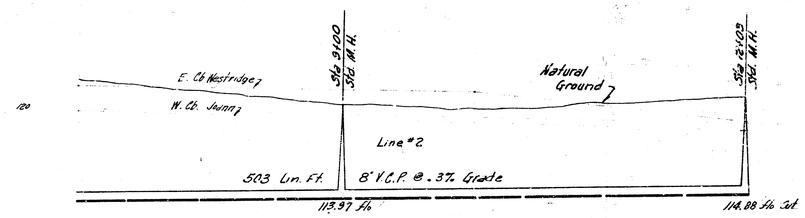

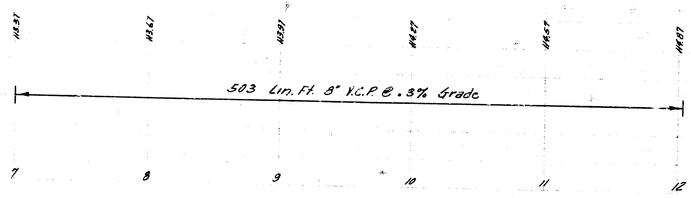

National 32 Seminary Sewer 22
Proj. No. C2C-7 Sheet 5 of 5