SURVEY BY - HALSON BOOK 111 #2
DRAWN BY - DEWEY
CHECKED BY -
DATE

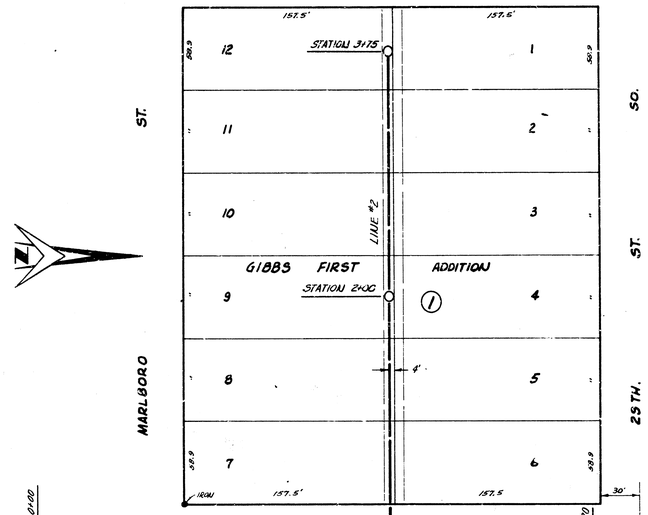

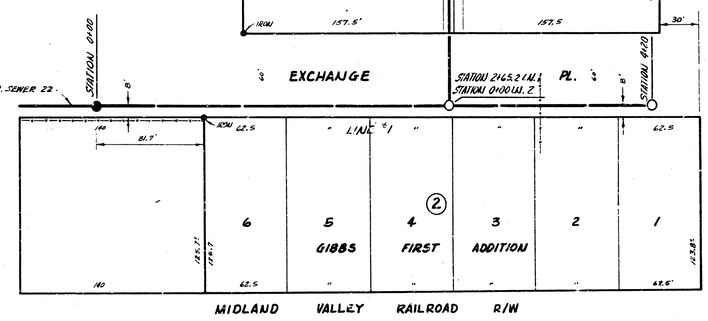

B.M. 97.16 "M" IN MUELLER FIRE PLUG N.W. COR 30TH & EXCHANGE

PLAN SCALE 1"= 40'
PROFILE SCALE 1"= 40' HOR, 1"= 4' VERT.

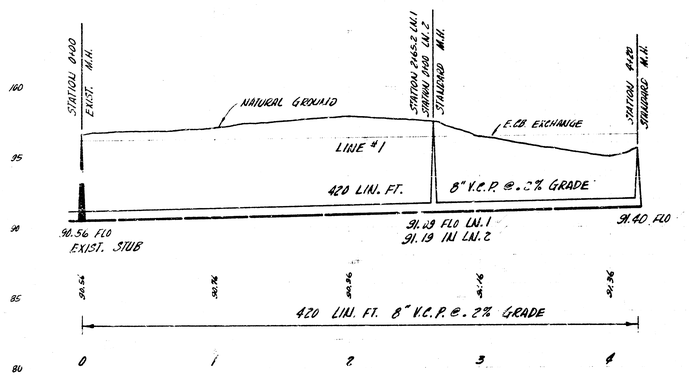

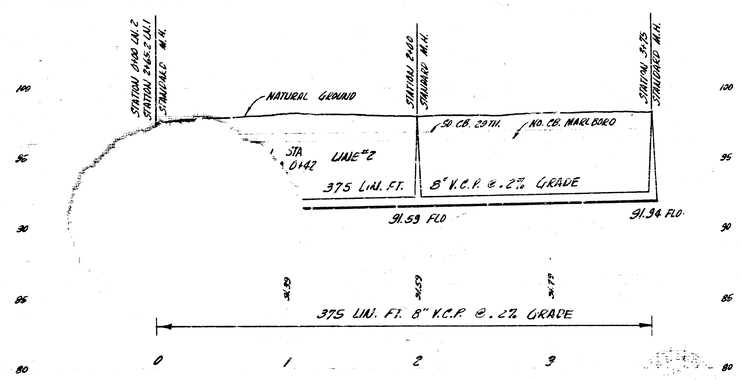

LATERAL 35 SAN. SEWER 22
CITY OF WICHITA, KANSAS
B.E. SMITH CITY ENGINEER
PROJ. NO C26-47 DATE- FEB. 1957