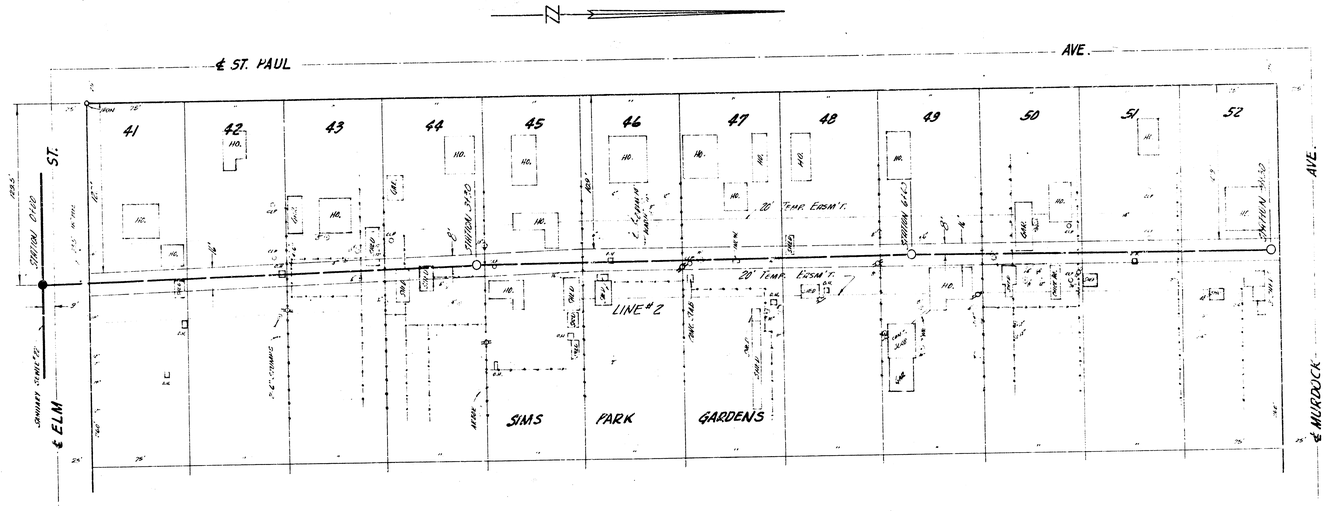

PLAN SCALE 1"=40'
PROFILE SCALE 1"=40' HOR, 1"=4' VERTICAL

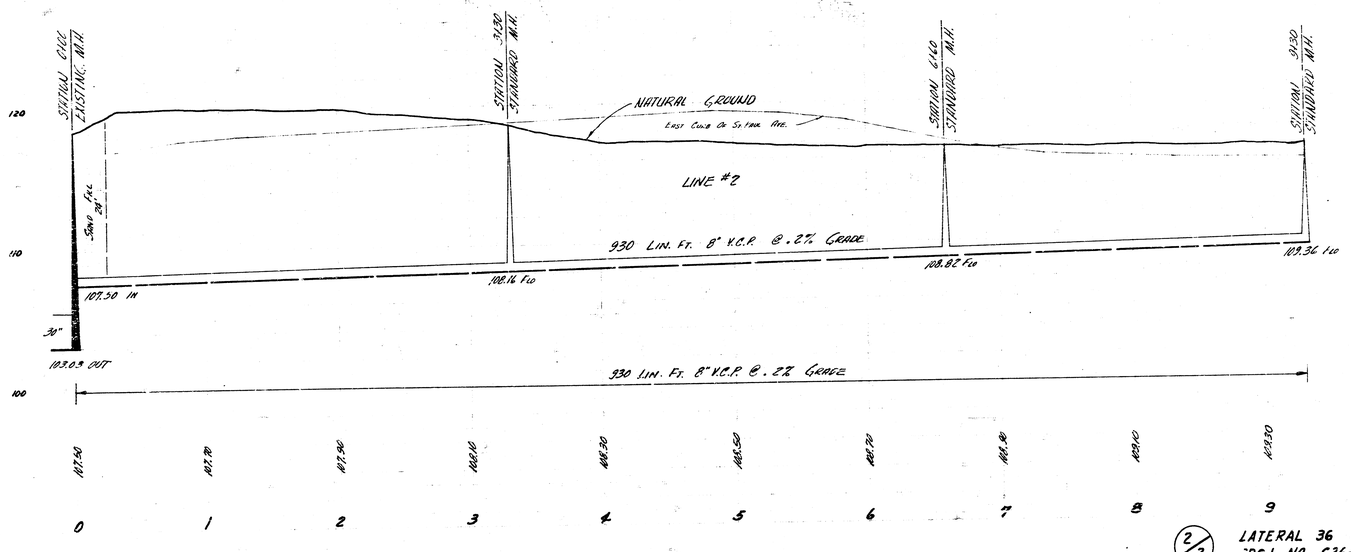

(2/2) LATERAL 36 SAN. SEWER 22
"D.J. NO C26-61

SCALE: 1" = 40'
DRAWN BY - [illegible]
CHECKED BY -
DATE

BOOK 1 N 46

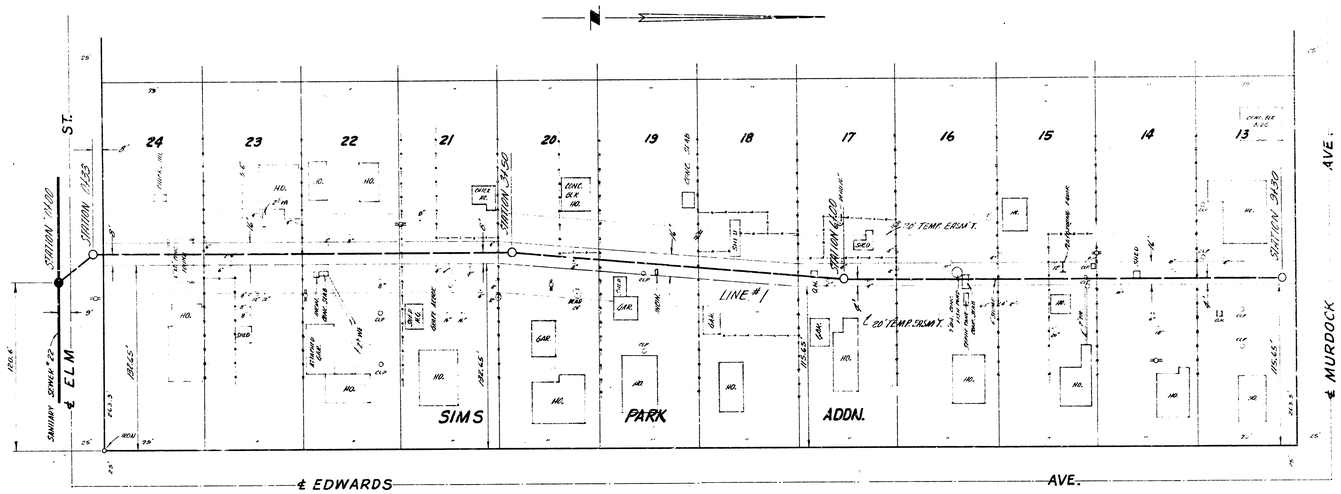

BM. 118.41 SO. RIM MH. 130' E OF EL. ST. PAUL, 9' SO. ℄ ELM

PLAN SCALE 1" = 40'
PROFILE SCALE 1" = 40' HOR, 1" = 4' VERT.

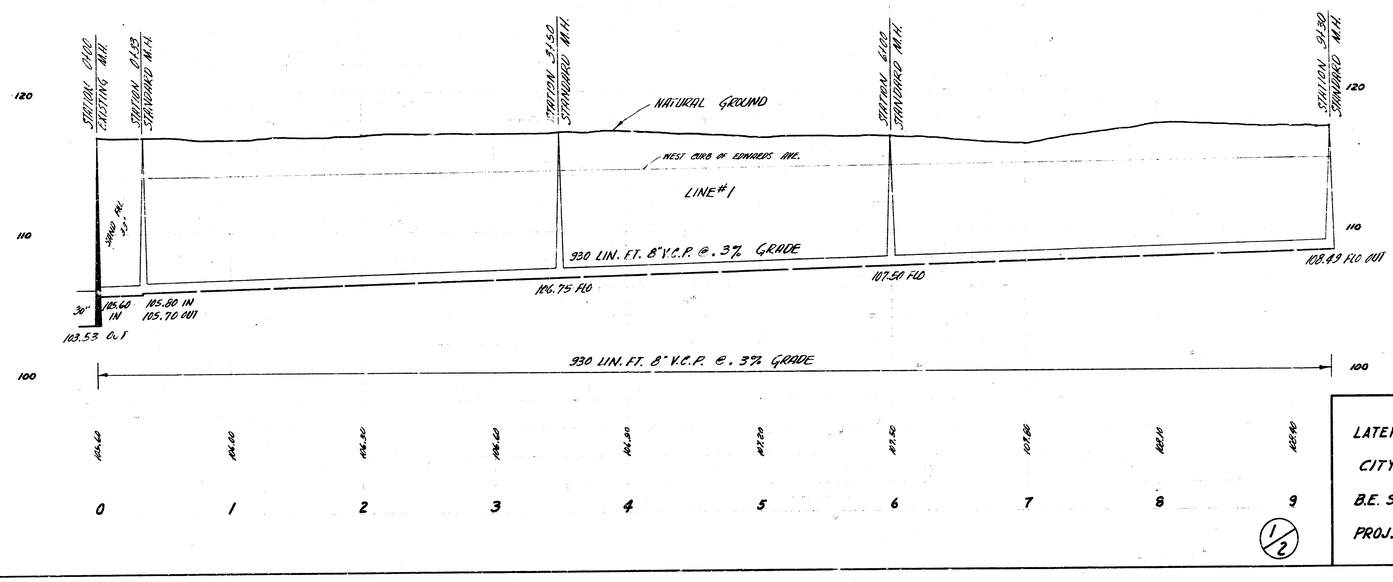

LATERAL 36 SAN. SEWER 22
CITY OF WICHITA KANSAS
B.E. SMITH CITY ENGINEER
PROJ. NO. C26-61 DATE- MAR. 19[illegible]

1/2