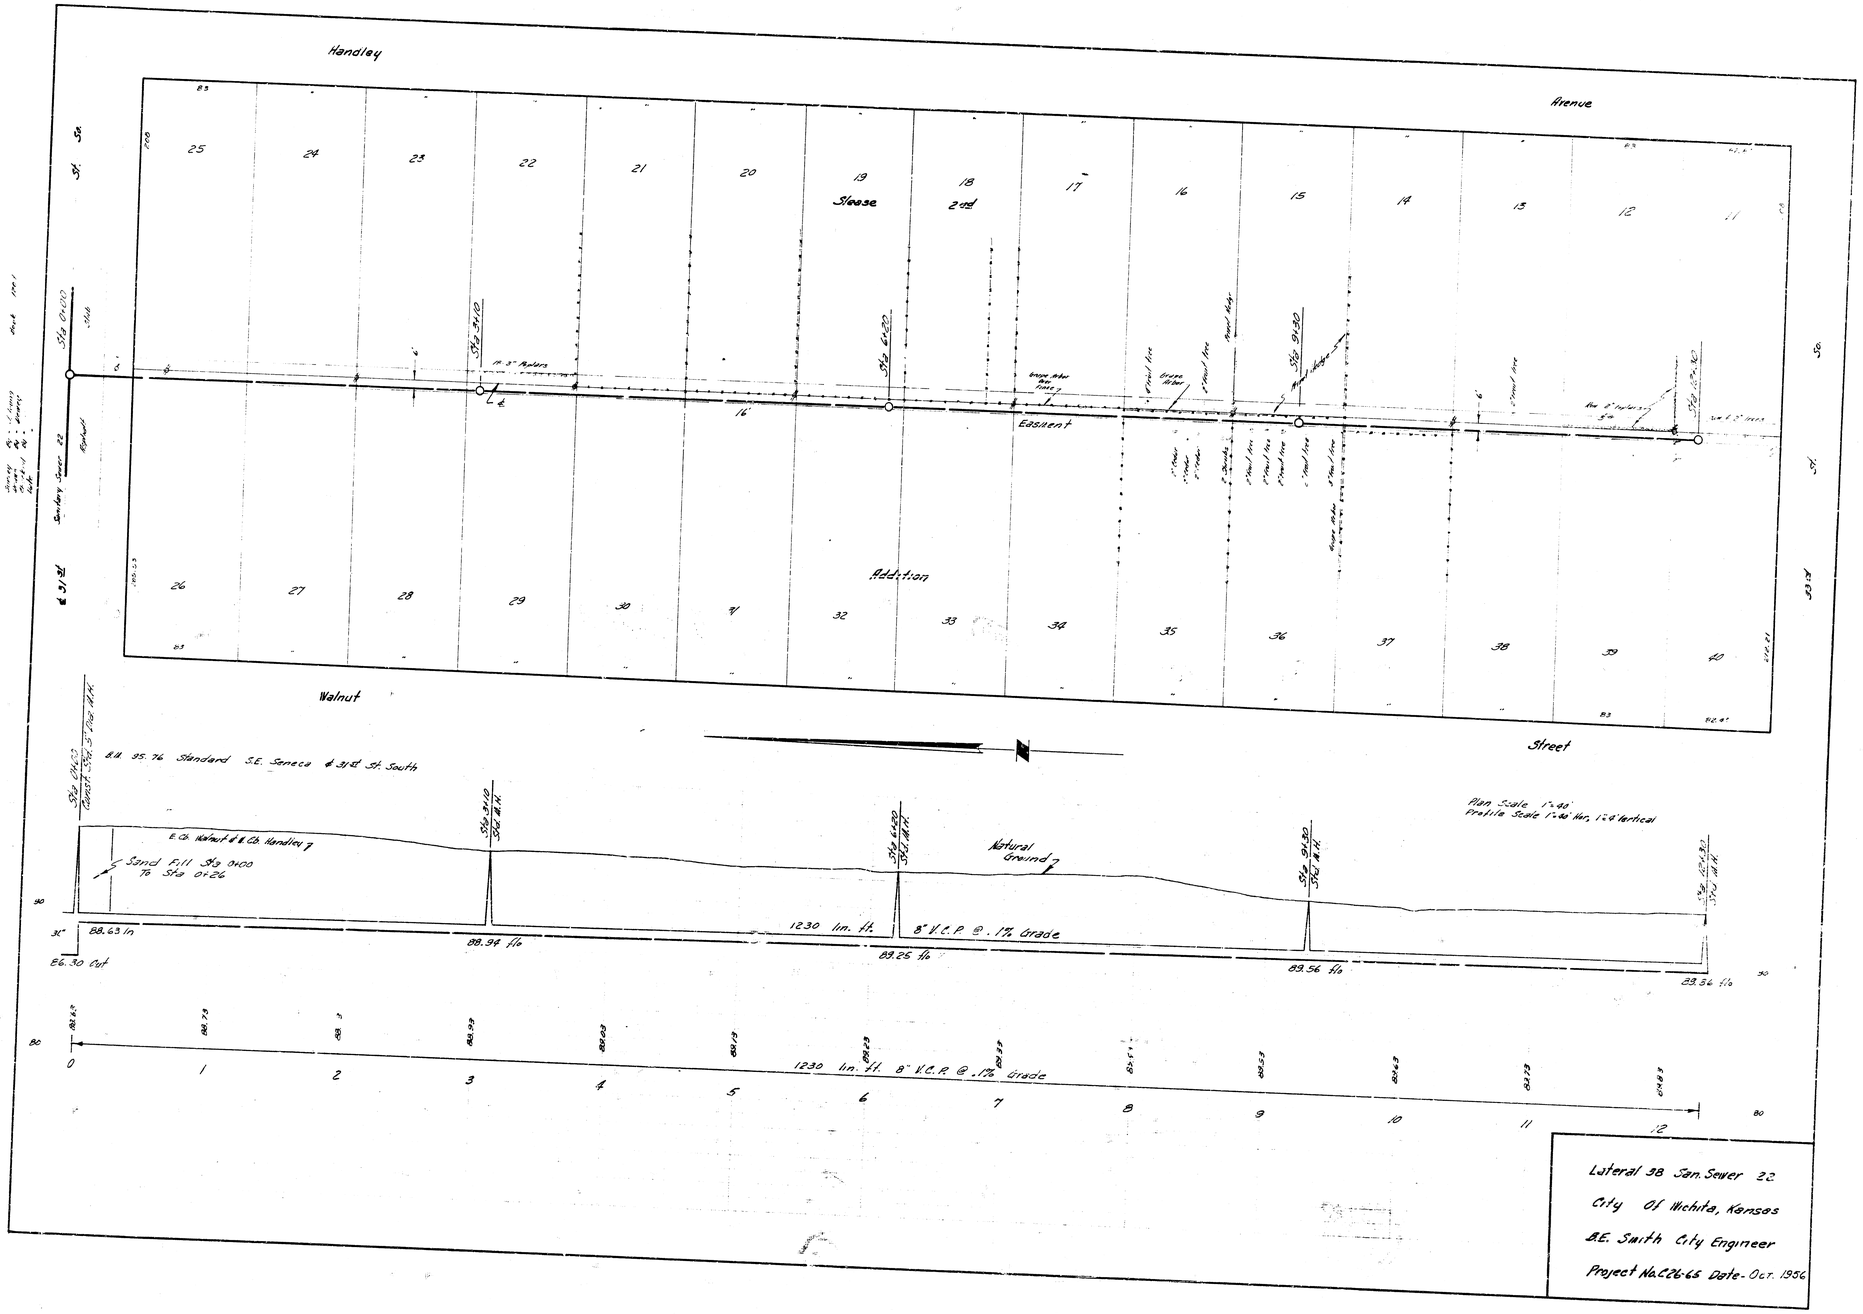
Handley
Avenue
Walnut
Street
Sleese
2nd
Addition
Easement
Sta 0+00
Sta 3+10
Sta 6+20
Sta 9+30
Sta 12+30
Sanitary Sewer 22
Asphalt
B.M. 95.76 Standard S.E. Seneca & 31st St. South
E. Cb. Walnut & W. Cb. Handley
Sand Fill Sta 0+00 To Sta 0+26
Natural Ground
Plan Scale 1"=40'
Profile Scale 1"=40' Hor, 1"=4' Vertical
88.63 In
88.94 flo
89.25 flo
89.56 flo
89.56 flo
86.30 Out
1230 lin. ft. 8" V.C.P. @ .1% Grade
1230 lin. ft. 8" V.C.P. @ .1% Grade
Lateral 38 San. Sewer 22
City Of Wichita, Kansas
B.E. Smith City Engineer
Project No. C26-65 Date- Oct. 1956