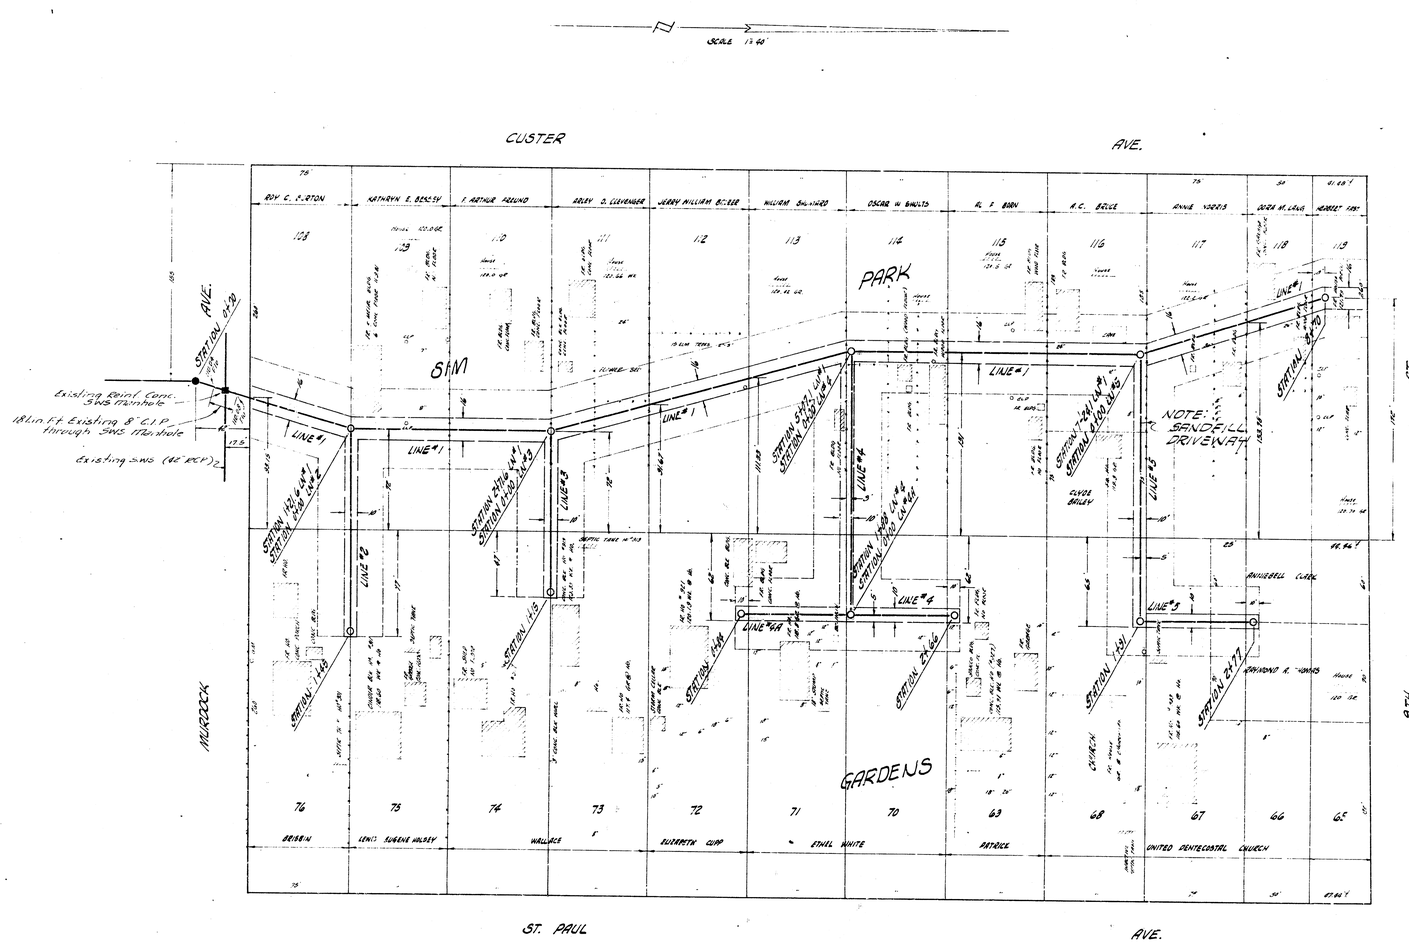

LATERAL 44 SANITARY SEWER 22

CITY OF WICHITA, KANSAS

B.E. SMITH CITY ENGINEER

PROJ. NO. C27-30 DATE- SEPT. 1960

1/2

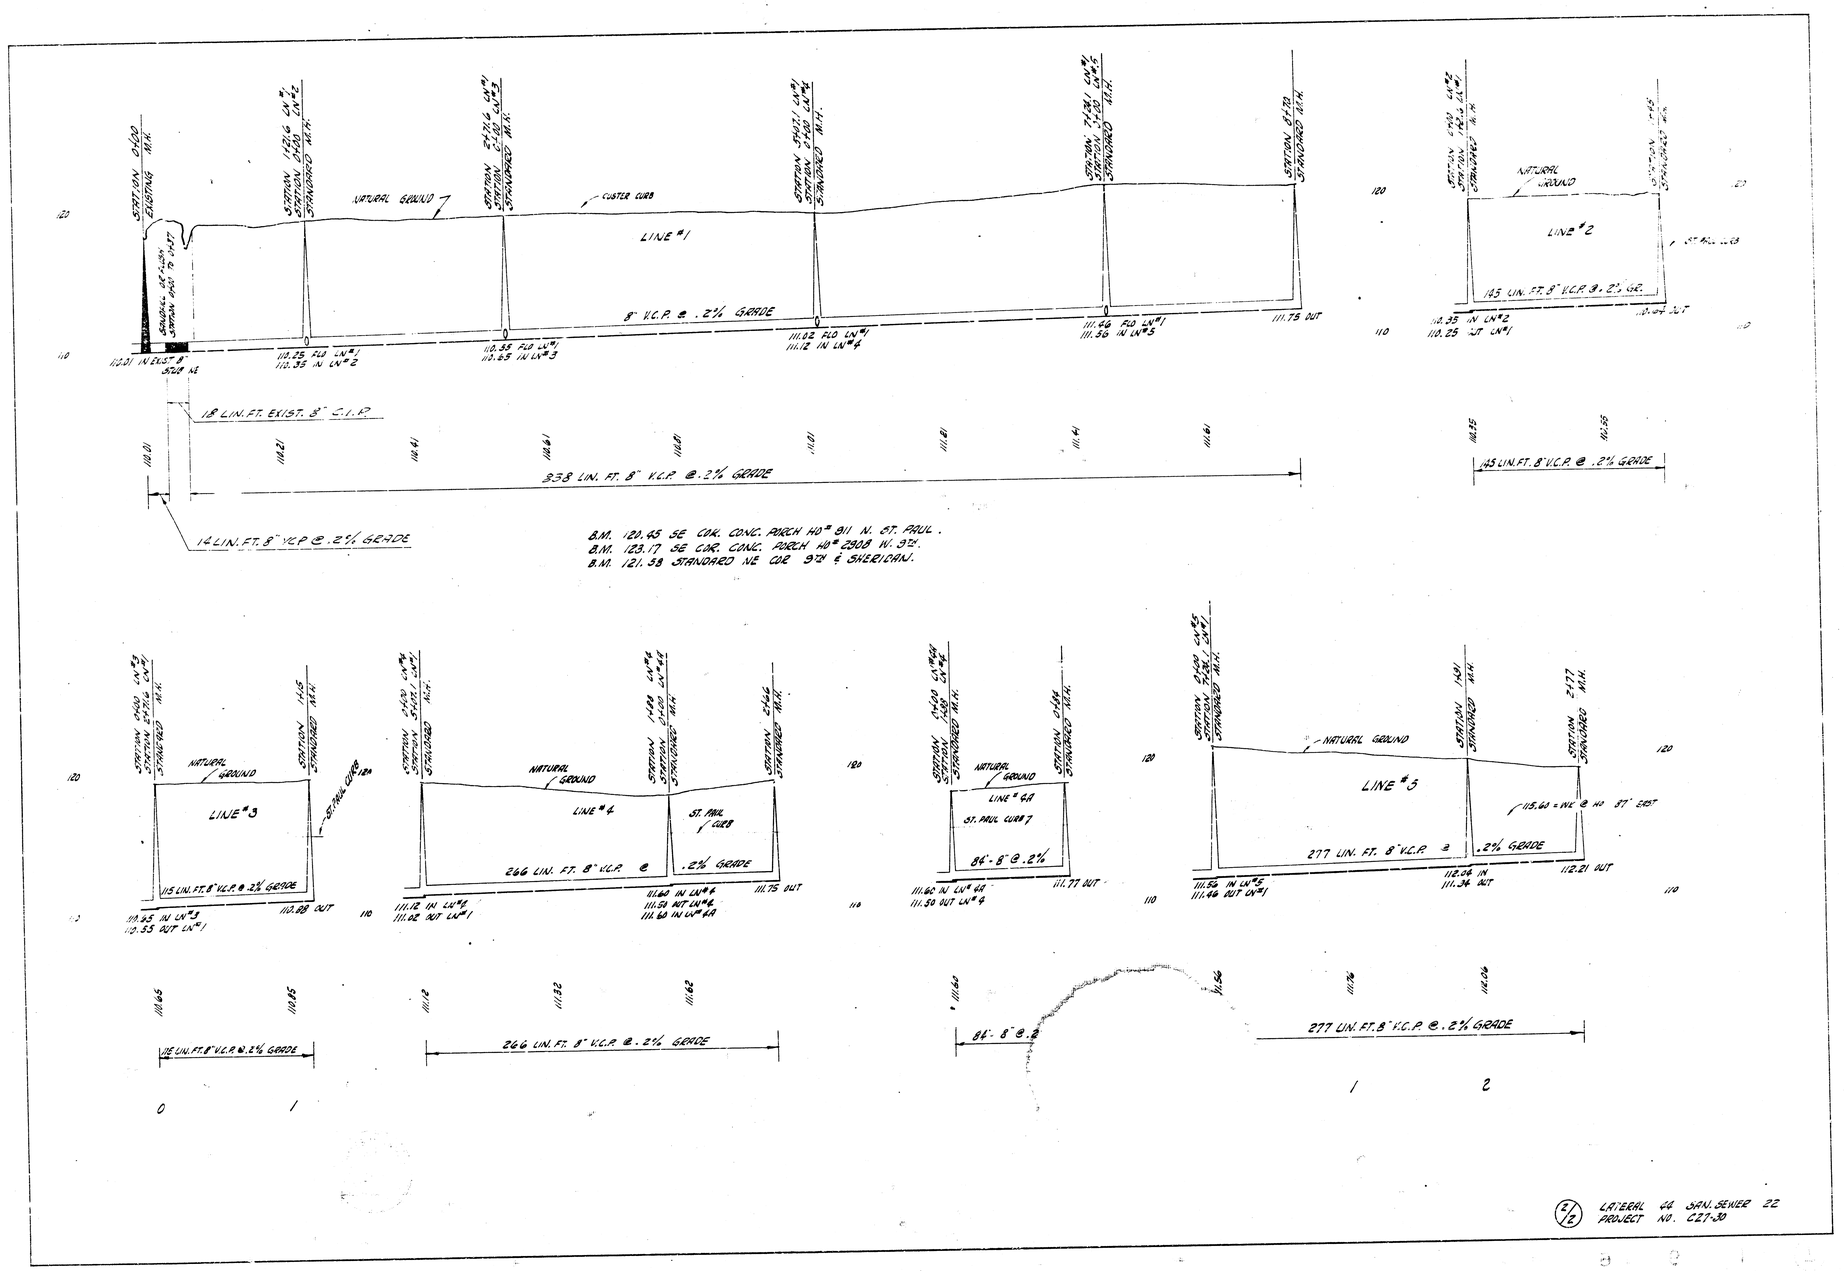

2/2 LATERAL 22 SAN. SEWER 22
PROJECT NO. 227-30