
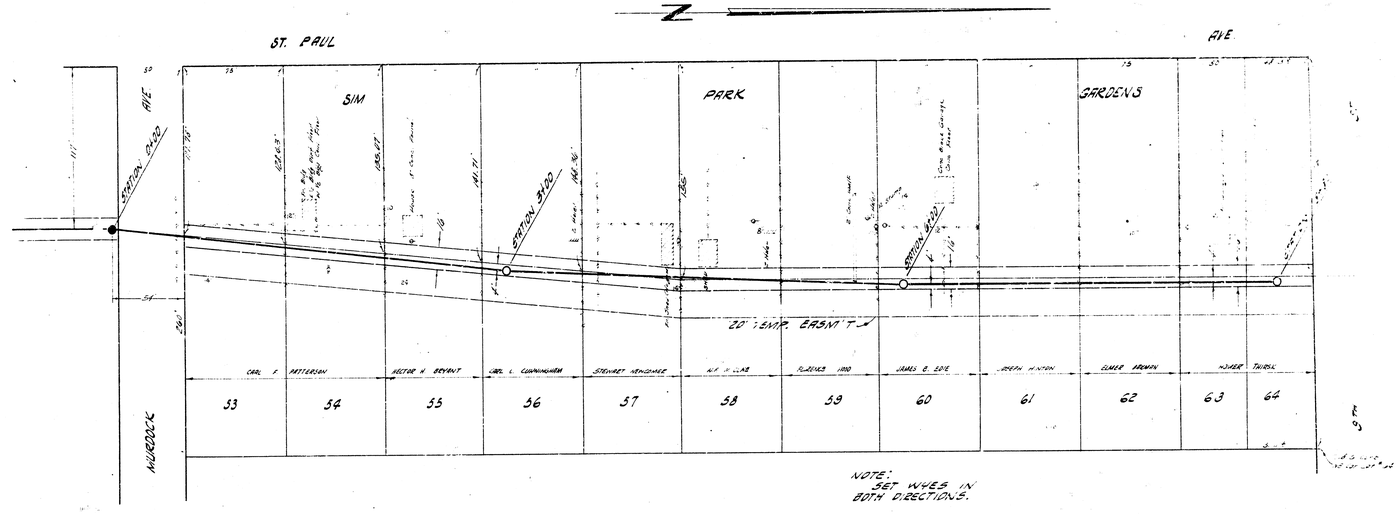


PLAN SCALE : 1" = 40'
PROFILE SCALE 1" = 40 HOR. 1" = 4' VERT.

B.M. 115.30 N. RIM M.H. 137' E OF ℄ ST. PAUL & 29' SO. OF ℄ MURDOCK
B.M. 116.83 "O" SPIKE S.S. ELM TREE N.S. MURDOCK 40' WEST OF EDWARDS

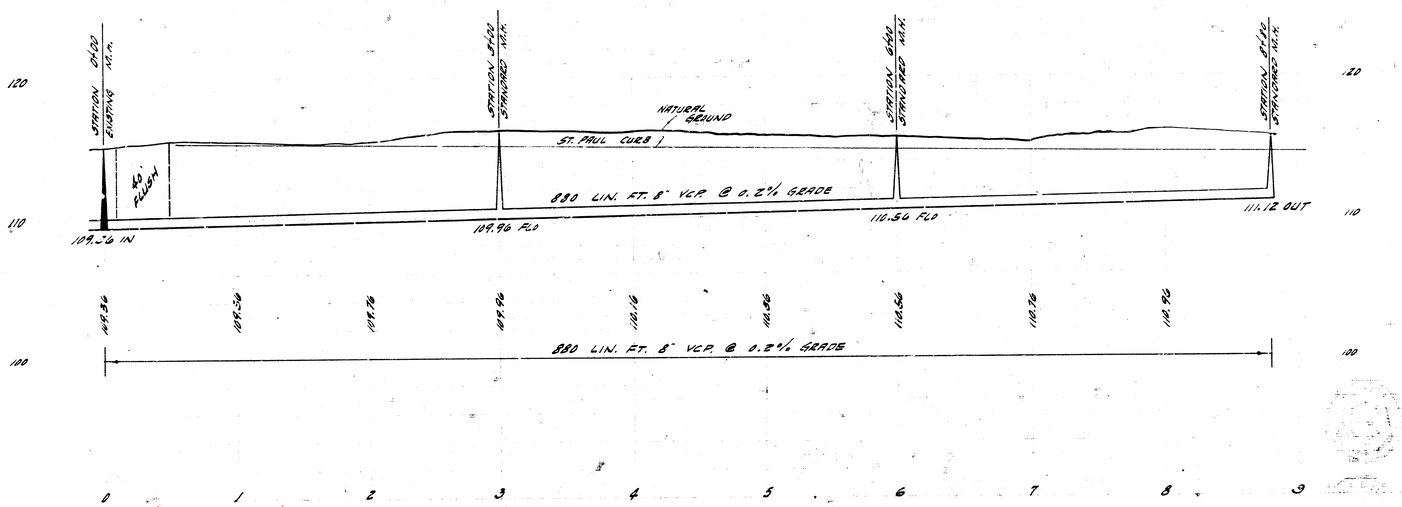

LATERAL ST. SAN. SEWER 22
CITY OF WICHITA, KANSAS
B. E. SMITH, CITY ENGINEER
PROJECT NO. C 28-44 DATE JUL. 1944