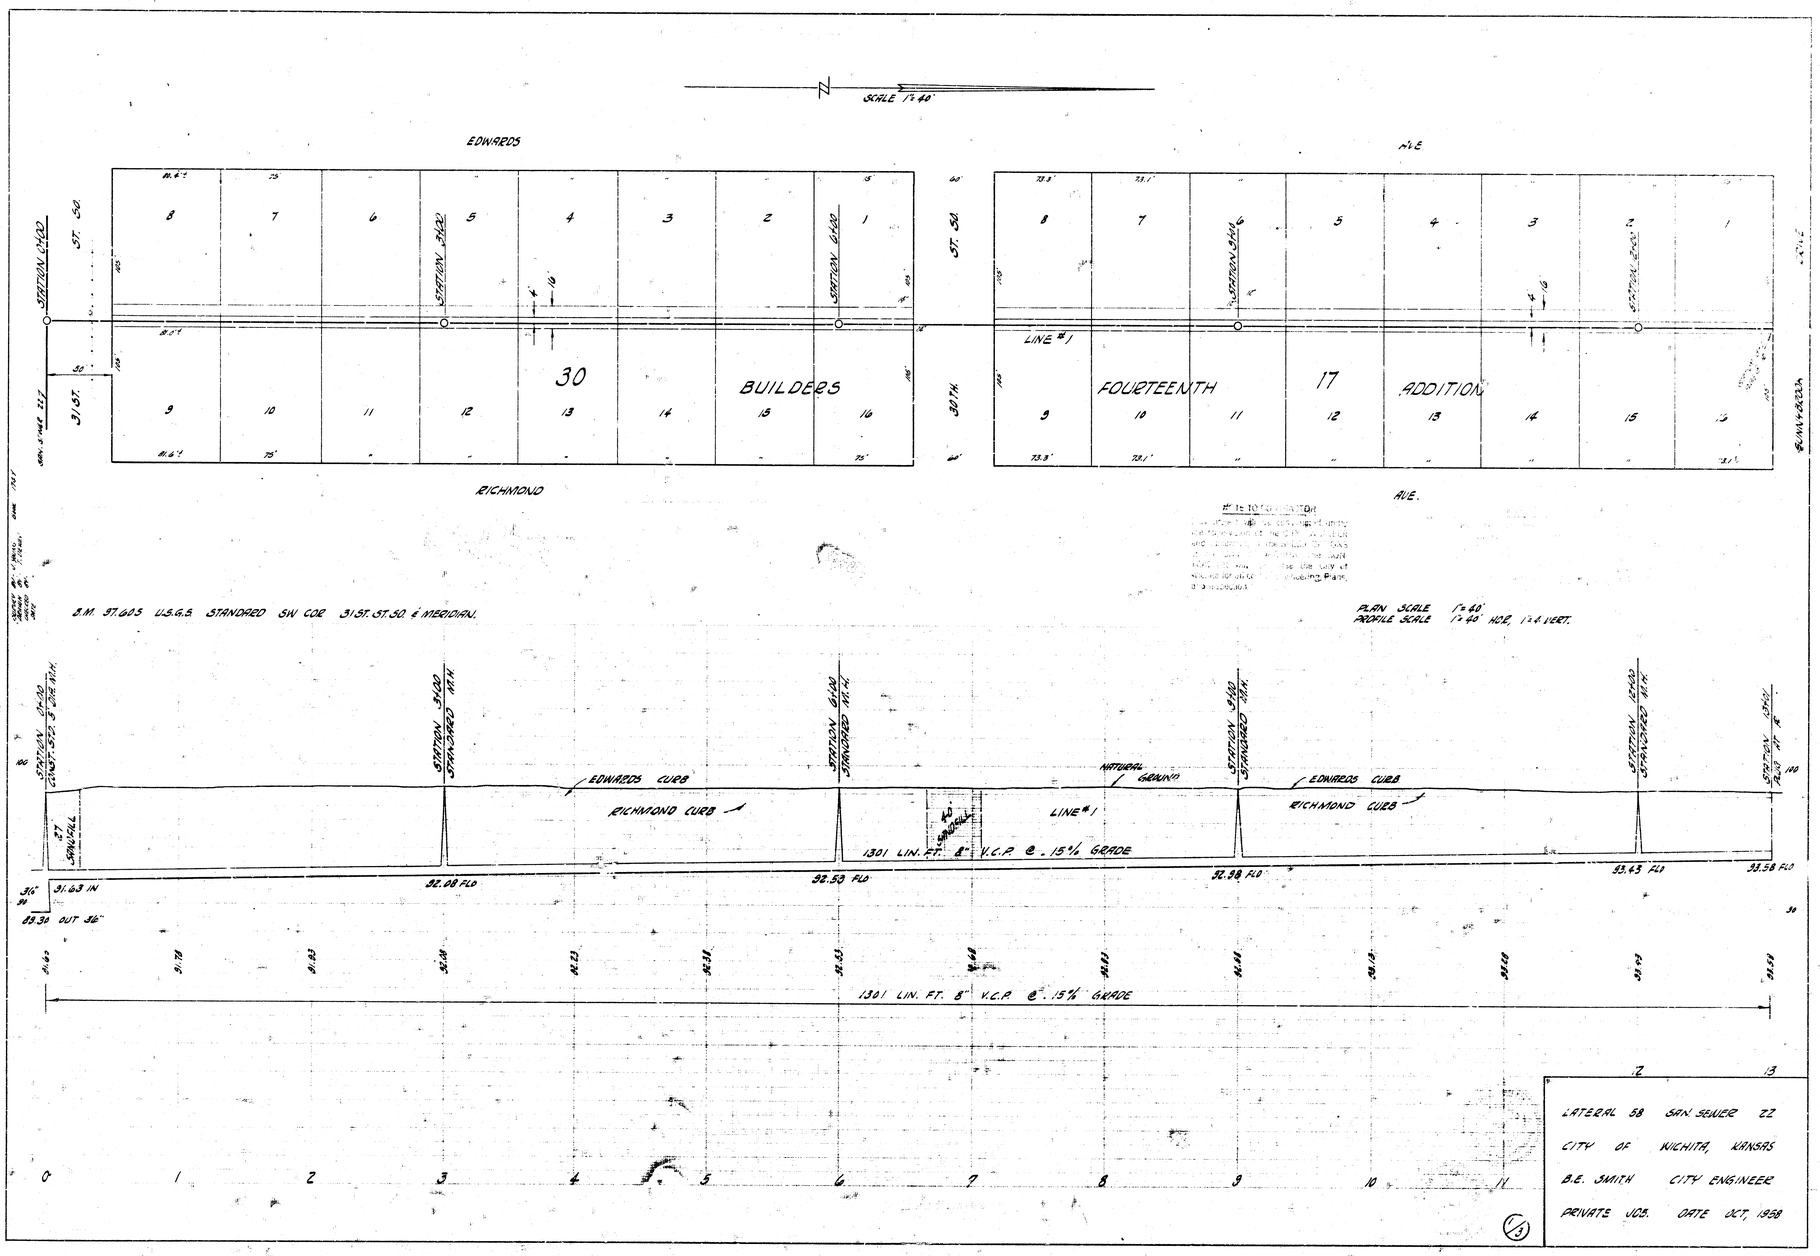
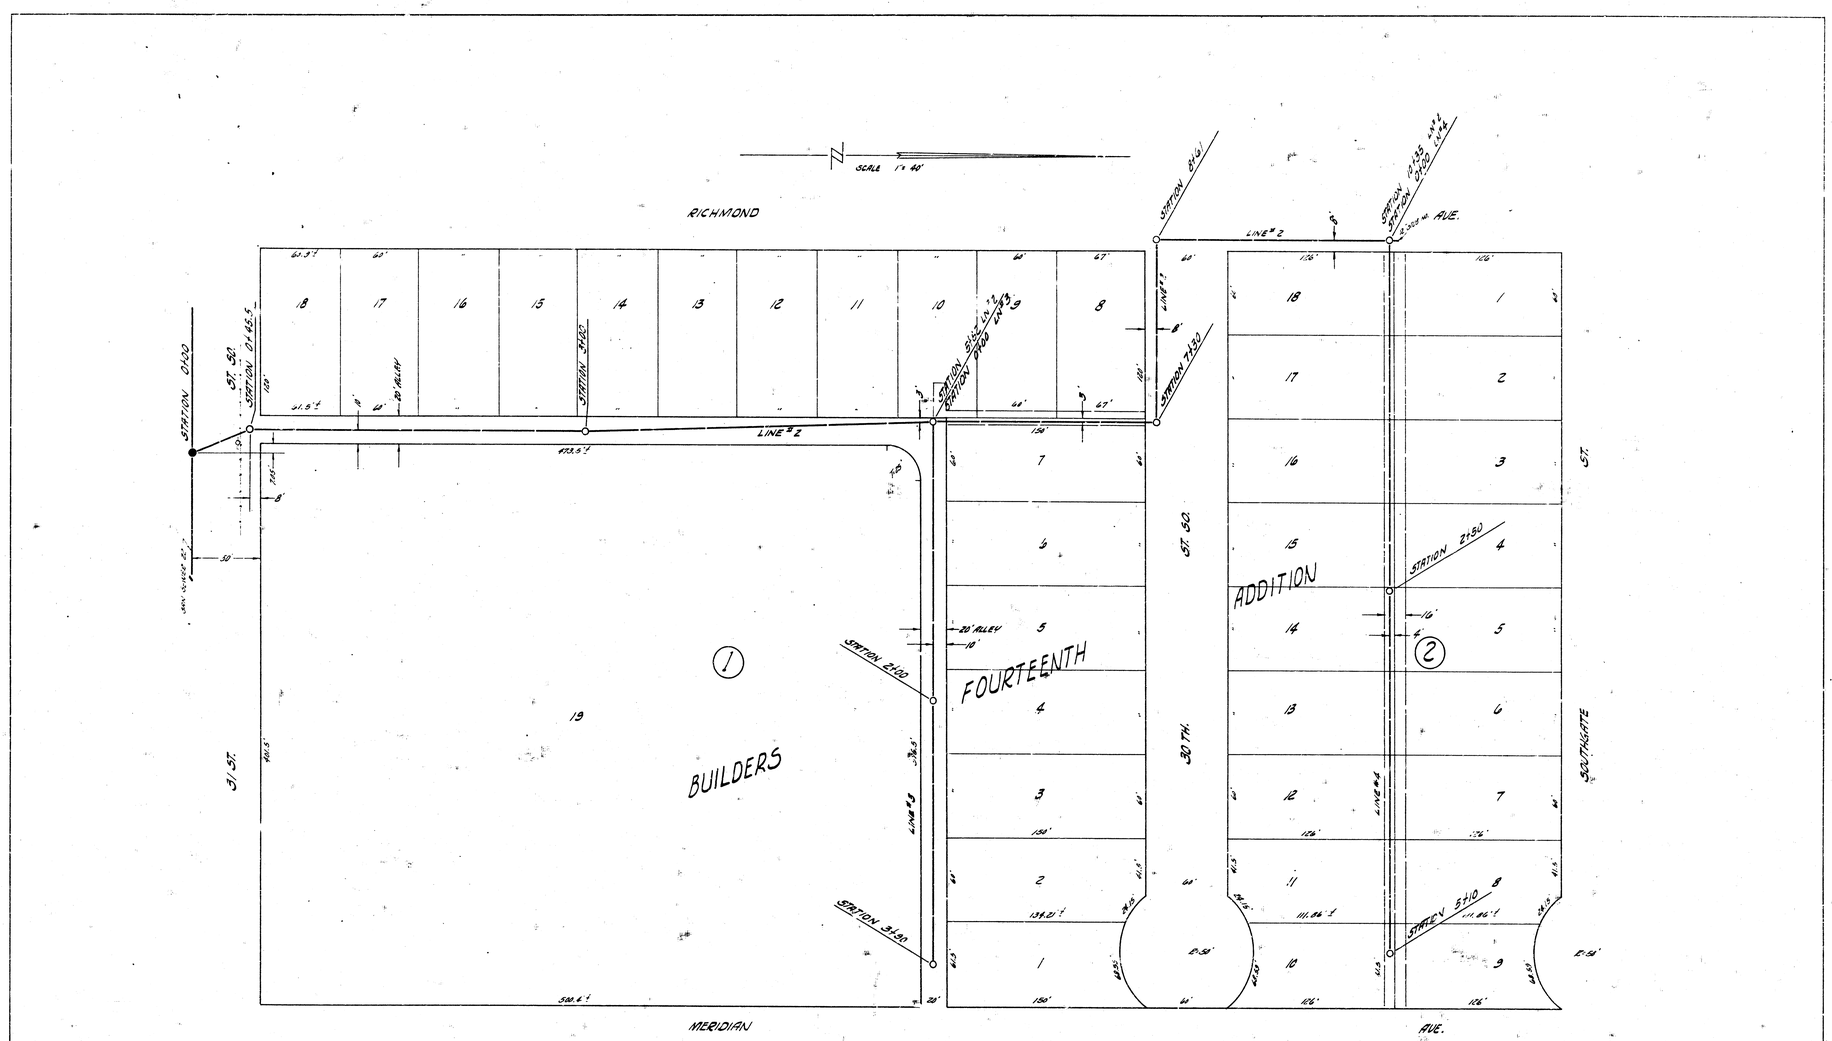
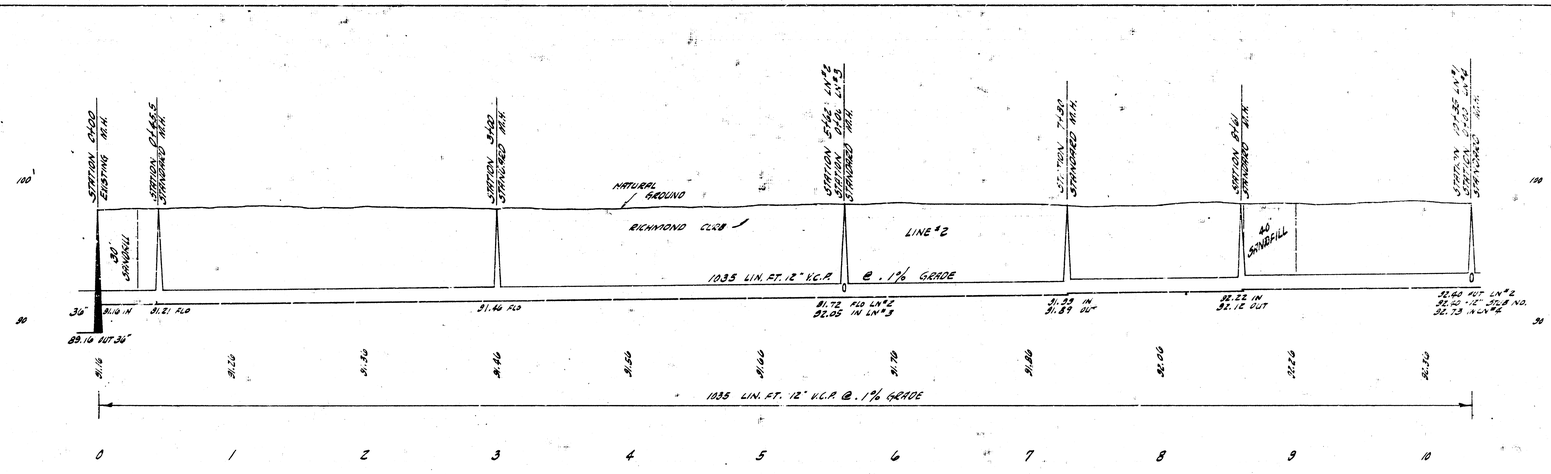
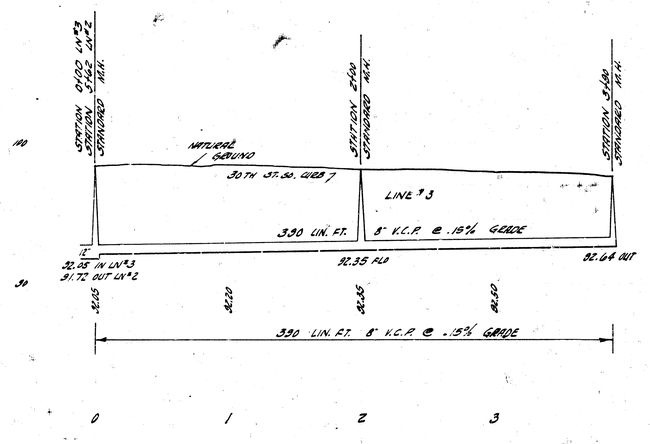
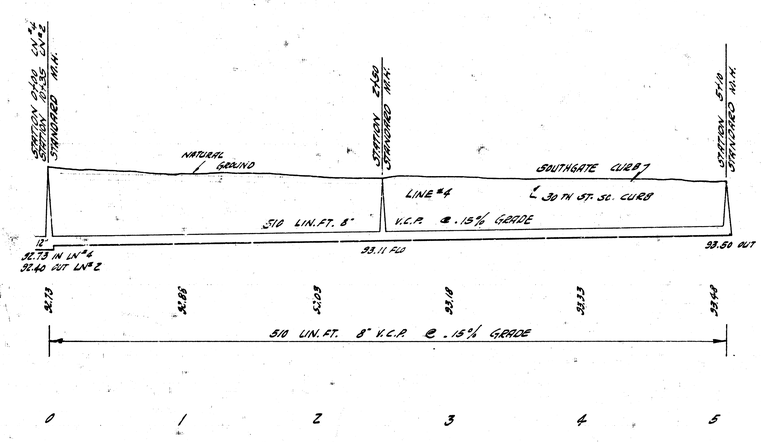

SCALE 1"=40'
EDWARDS
AVE.
STATION 0+00
ST. 30
STATION 3+00
STATION 6+00
ST. 30
STATION 9+00
STATION 12+00
STATION 15+00
LINE #1
30
BUILDERS
17
FOURTEENTH
ADDITION
30TH
3130 ST.
CONC. MON. SET
RICHMOND
AVE.
B.M. 37.60 S. U.S.G.S. STANDARD SW COR 31ST. ST. 30 E MERIDIAN.
PLAN SCALE 1"=40'
PROFILE SCALE 1"=40' HOR, 1"=4 VERT.
STATION 0+00 CONSTR. GRADE 3' CUT H.K.
STATION 3+00 STANDARD H.K.
STATION 6+00 STANDARD H.K.
STATION 9+00 CONSTR. GRADE H.K.
STATION 12+00 CONSTR. GRADE H.K.
STATION 15+00 CONSTR. GRADE 3' CUT H.K.
EDWARDS CURB
RICHMOND CURB
NATURAL GROUND
LINE #1
1301 LIN. FT. 8" V.C.P. @ .15% GRADE
92.08 FLO
92.53 FLO
92.98 FLO
93.43 FLO
93.58 FLO
31.63 IN
89.30 OUT 36"
1301 LIN. FT. 8" V.C.P. @ .15% GRADE
LATERAL 58 SAN. SEWER 72
CITY OF WICHITA, KANSAS
B.E. SMITH CITY ENGINEER
PRIVATE JOB. DATE OCT, 1958



(2/3) LATERAL 58 SAN. SEWER 22
PRIVATE JOB







(3/3) LATERAL 38 SAN. SEWER 22 PRIVATE JOB