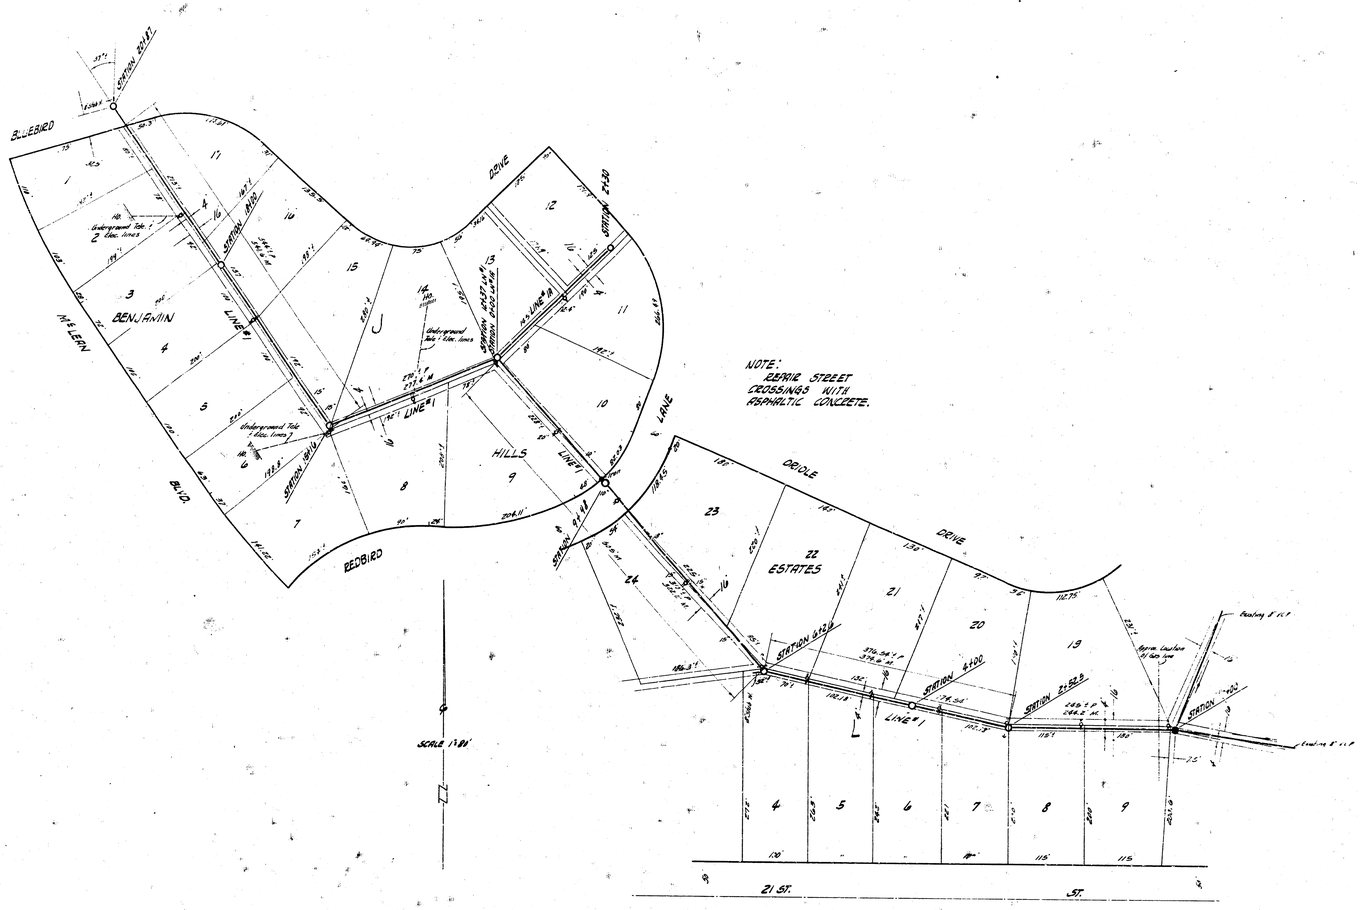

LATEERAL 59 SANITARY SEWER 22
CITY OF WICHITA, KANSAS
B.E. SMITH CITY ENGINEER
PROJ. NO. 629-5 DATE. FEB. 1959

1/2

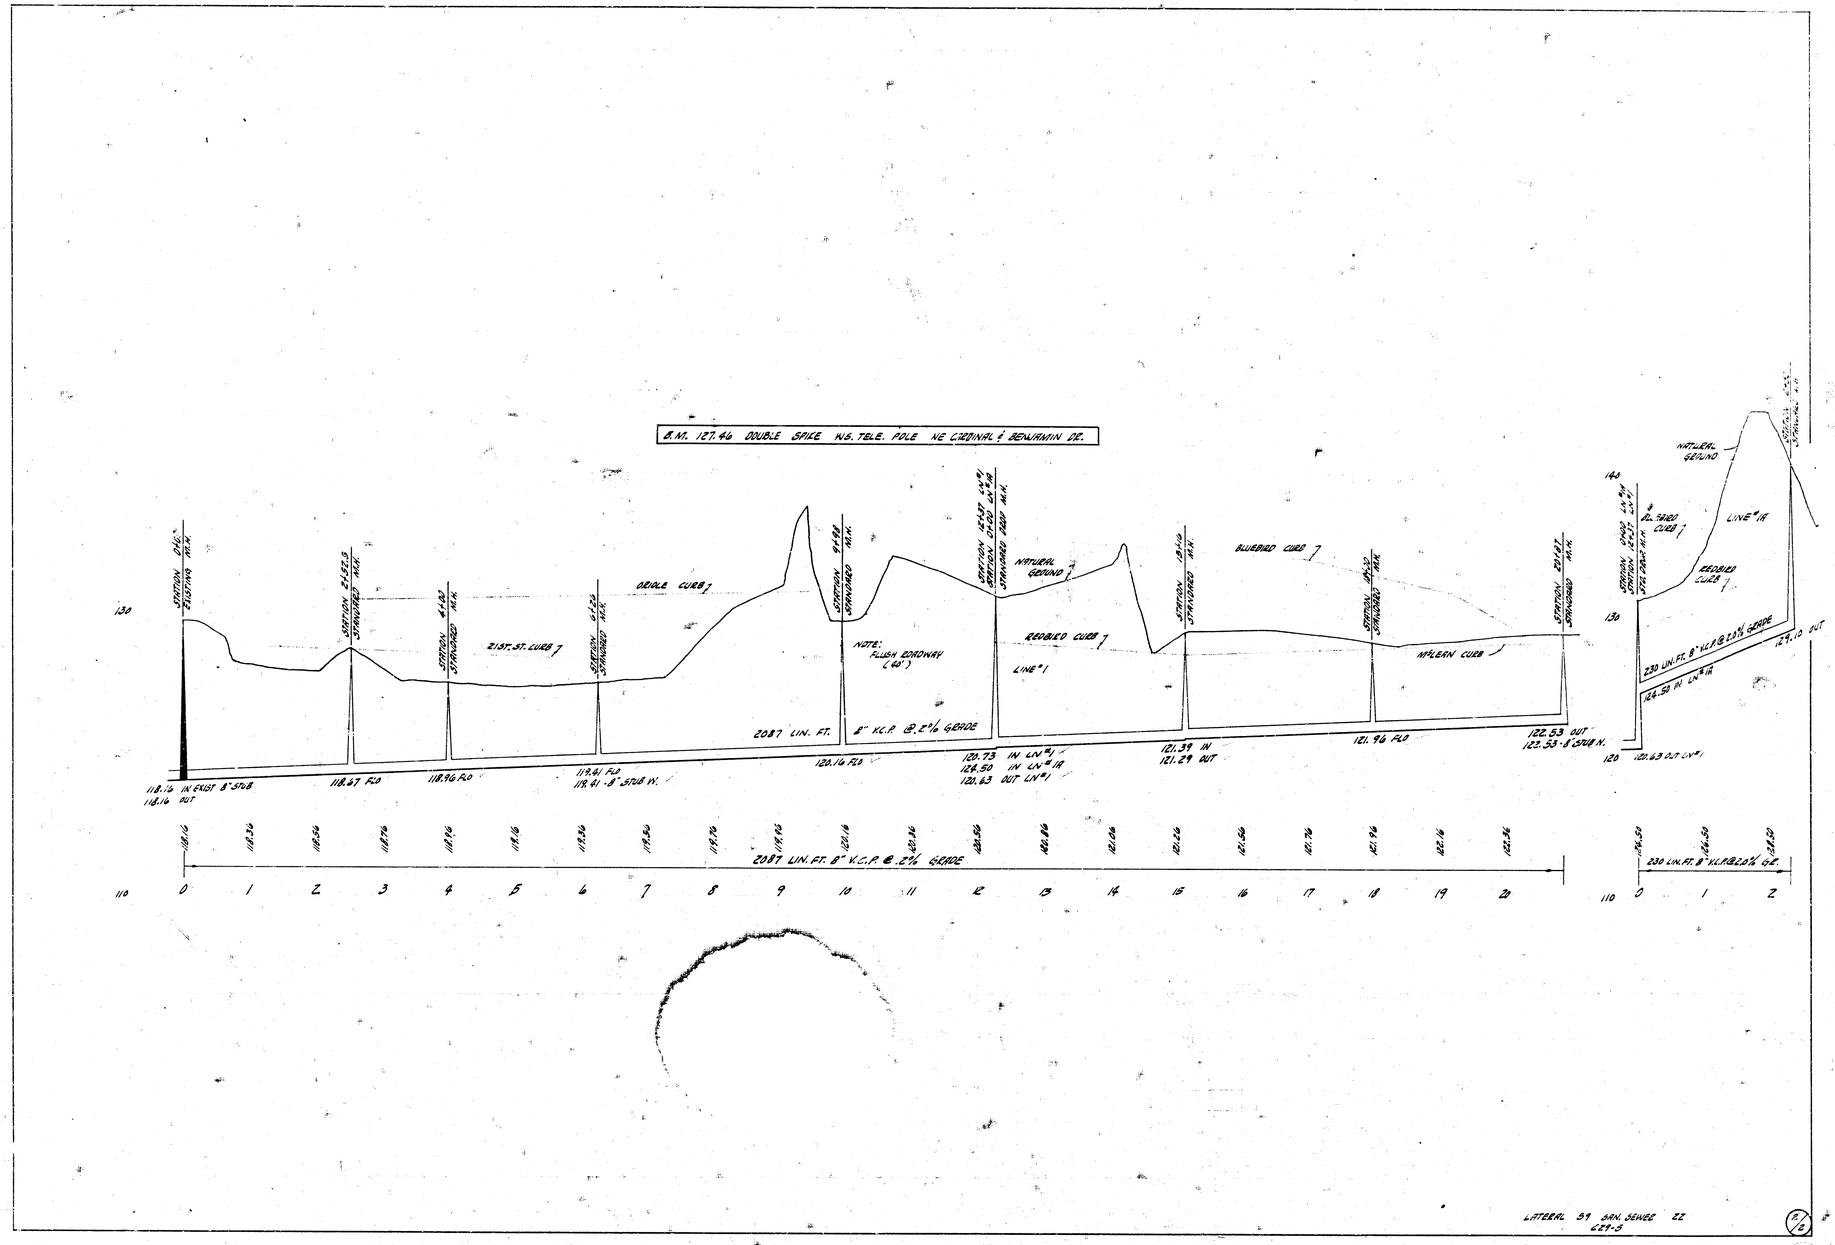
B.M. 127.46 DOUBLE SPIKE WS. TELE. POLE NE CARDINAL & BENJAMIN DR.
STATION 0+00 EXISTING M.H.
STATION 2+52.5 STANDARD M.H.
STATION 4+00 STANDARD M.H.
21ST. ST. CURB
STATION 6+26 STANDARD M.H.
ORIOLE CURB
STATION 9+98 STANDARD M.H.
NOTE: FLUSH ROADWAY (40')
STATION 12+37 LN#1 STATION 0+00 LN#1A STANDARD DROP M.H.
NATURAL GROUND
REDBIRD CURB
LINE #1
STATION 13+16 STANDARD M.H.
BLUEBIRD CURB
STATION 18+00 STANDARD M.H.
McLEAN CURB
STATION 20+87 STANDARD M.H.
2087 LIN. FT. 8" V.C.P. @ 2% GRADE
118.16 IN EXIST 8" STUB
118.16 OUT
118.67 FLO
118.96 FLO
119.41 FLO
119.41 - 8" STUB W.
120.16 FLO
120.73 IN LN#1
124.50 IN LN#1A
120.63 OUT LN#1
121.39 IN
121.29 OUT
121.96 FLO
122.53 OUT
122.53 - 8" STUB N.
2087 LIN. FT. 8" V.C.P. @ 2% GRADE
NATURAL GROUND
LINE #1A
REDBIRD CURB
230 LIN. FT. 8" V.C.P. @ 2.0% GRADE
124.50 IN LN#1A
129.10 OUT
120.63 OUT LN#1
230 LIN. FT. 8" V.C.P. @ 2.0% GR.
LATERAL 59 SAN. SEWER 22
C29-5
2/2