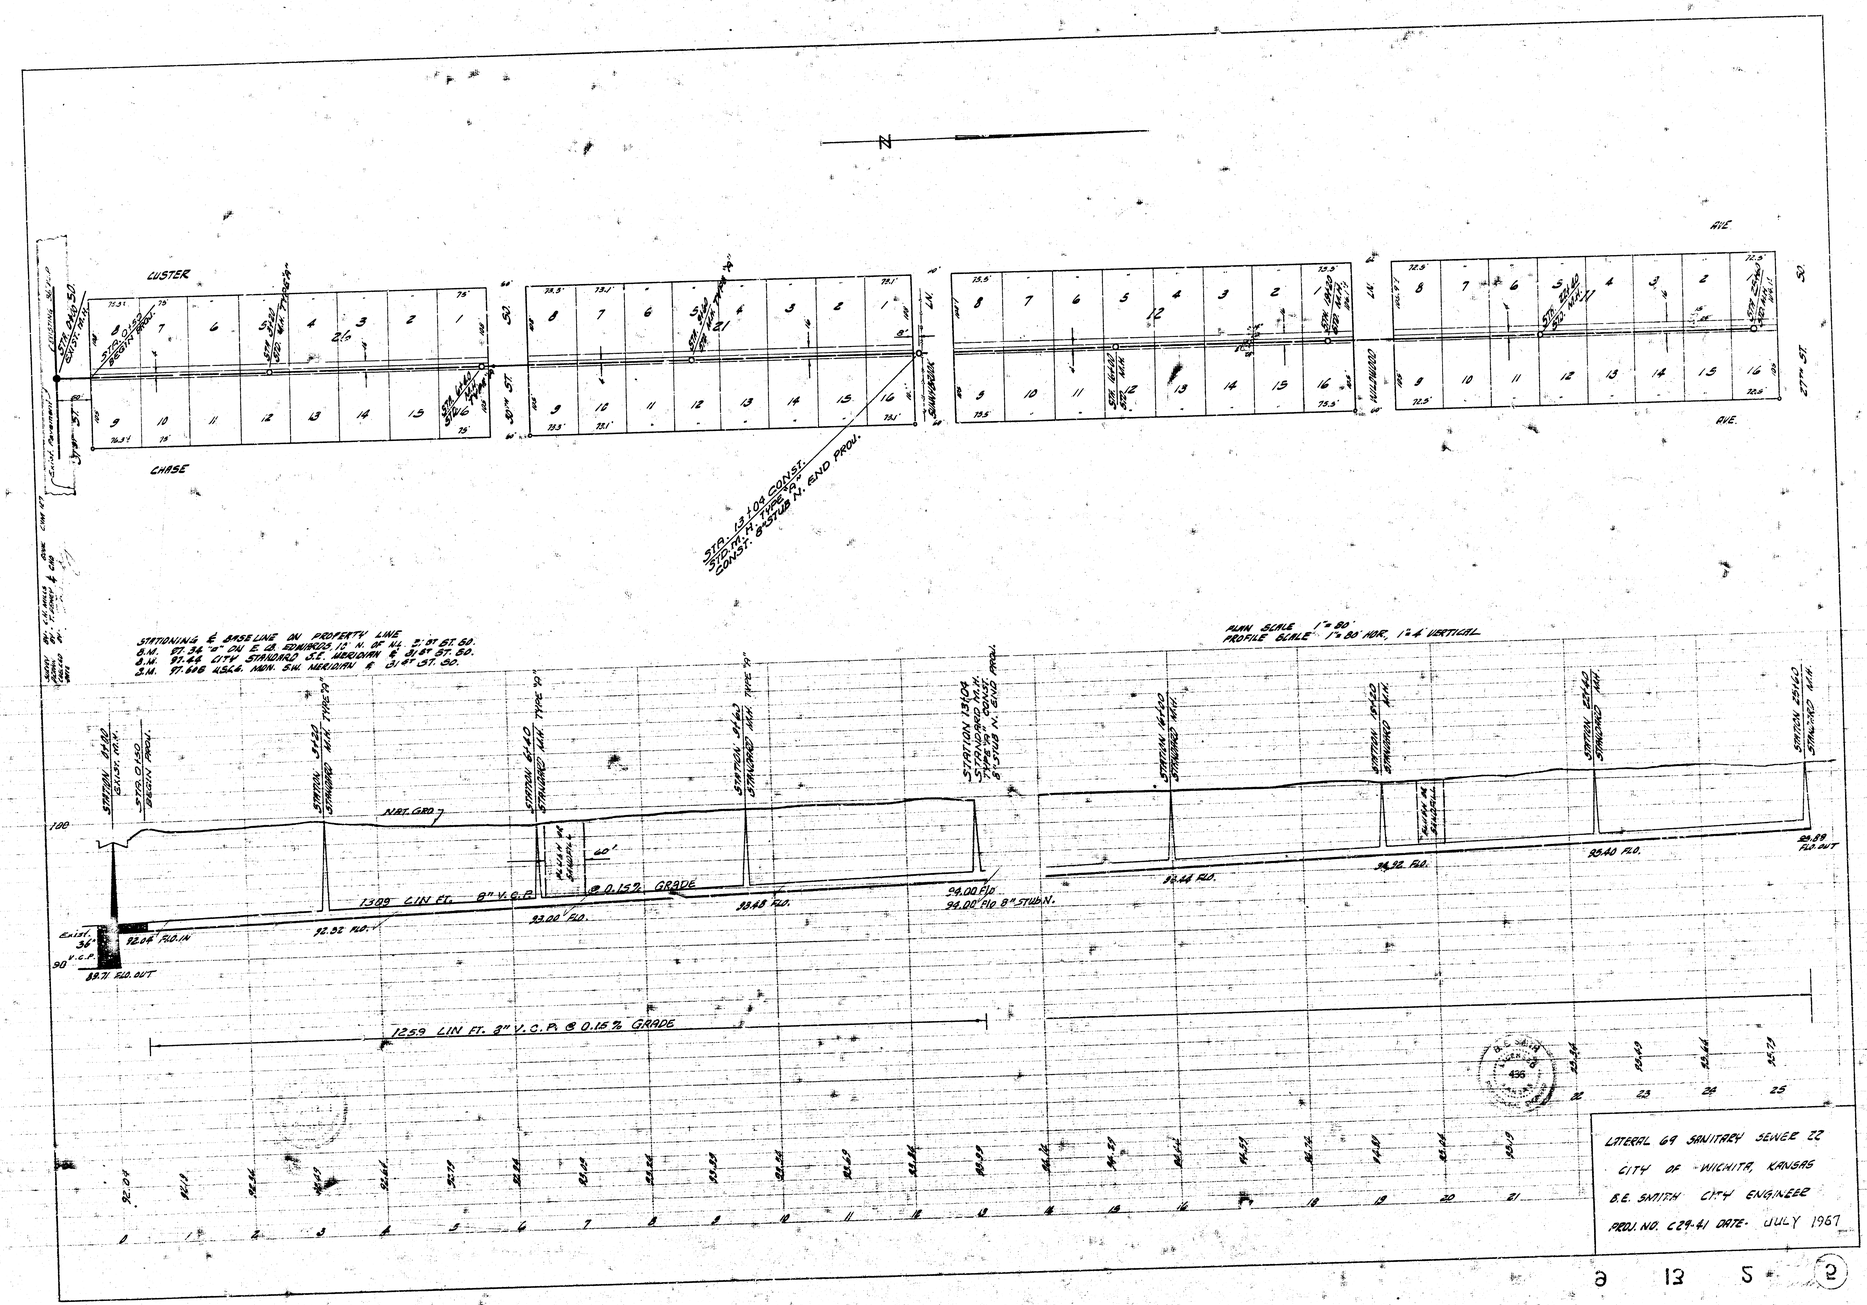

CUSTER
CHASE
AVE.
STA. 13+04 CONST.
STD. M.H. TYPE "A"
CONST. 8" STUB N. END PROJ.
STATIONING & BASELINE ON PROPERTY LINE
PLAN SCALE 1" = 80'
PROFILE SCALE 1" = 80' HOR., 1" = 4' VERTICAL
NAT. GRD.
1309 LIN FT. 8" V.C.P. @ 0.15% GRADE
1259 LIN FT. 8" V.C.P. @ 0.15% GRADE
LATERAL 69 SANITARY SEWER 22
CITY OF WICHITA, KANSAS
B.E. SMITH CITY ENGINEER
PROJ. NO. C29-41 DATE: JULY 1967

2 13 5 2