


SURVEY BY YOUNG ENG. CO.
DRAWN BY CWD
CHECKED BY CWD
DATE

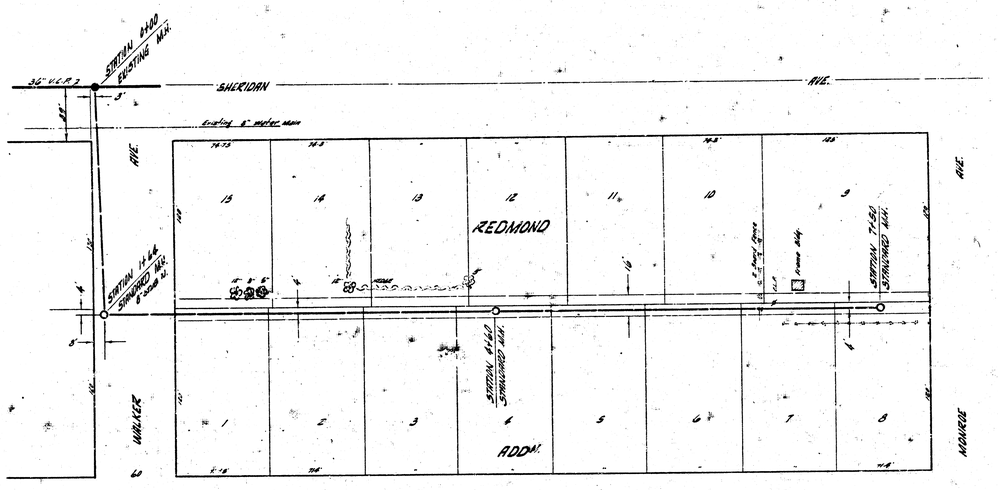

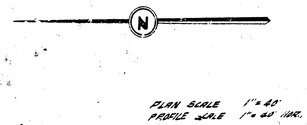

PLAN SCALE 1"=40'
PROFILE SCALE 1"=40' HOR. 1"=8' VERT.

B.M. 112.68 SQUARE HEAD SPIKE N.E. SIDE N.P. SW. WALKER & SHERIDAN

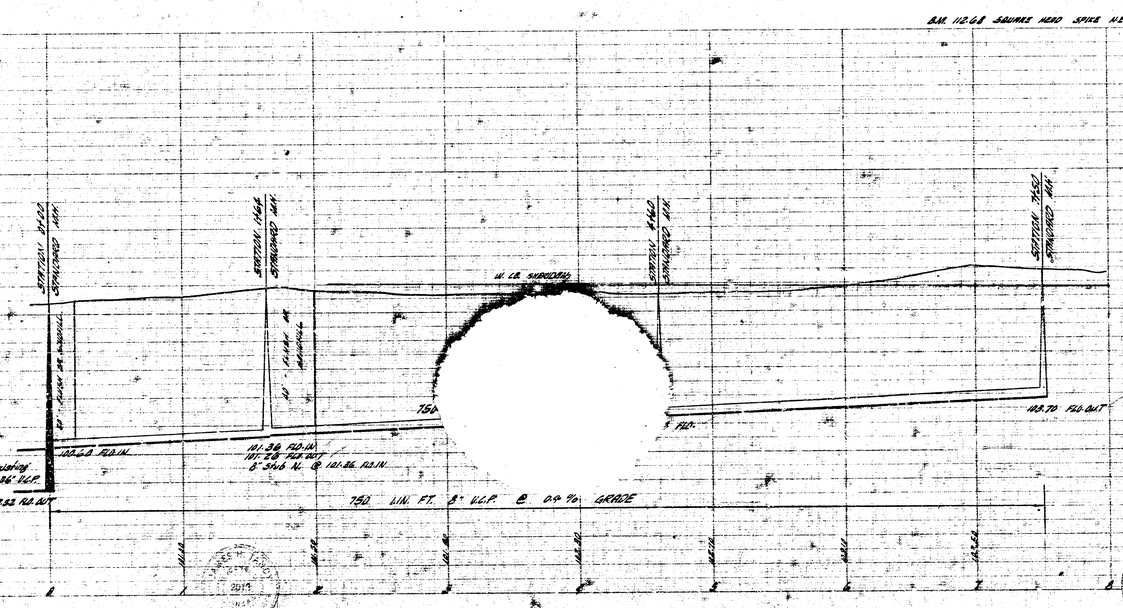

LATERAL 74 SAN SEWER 22
CITY OF WICHITA, KANSAS
B. E. SMITH, CITY ENGINEER
DATE NOV. 1939 PROJ. NO. C.29-95

3 2 5 (3)