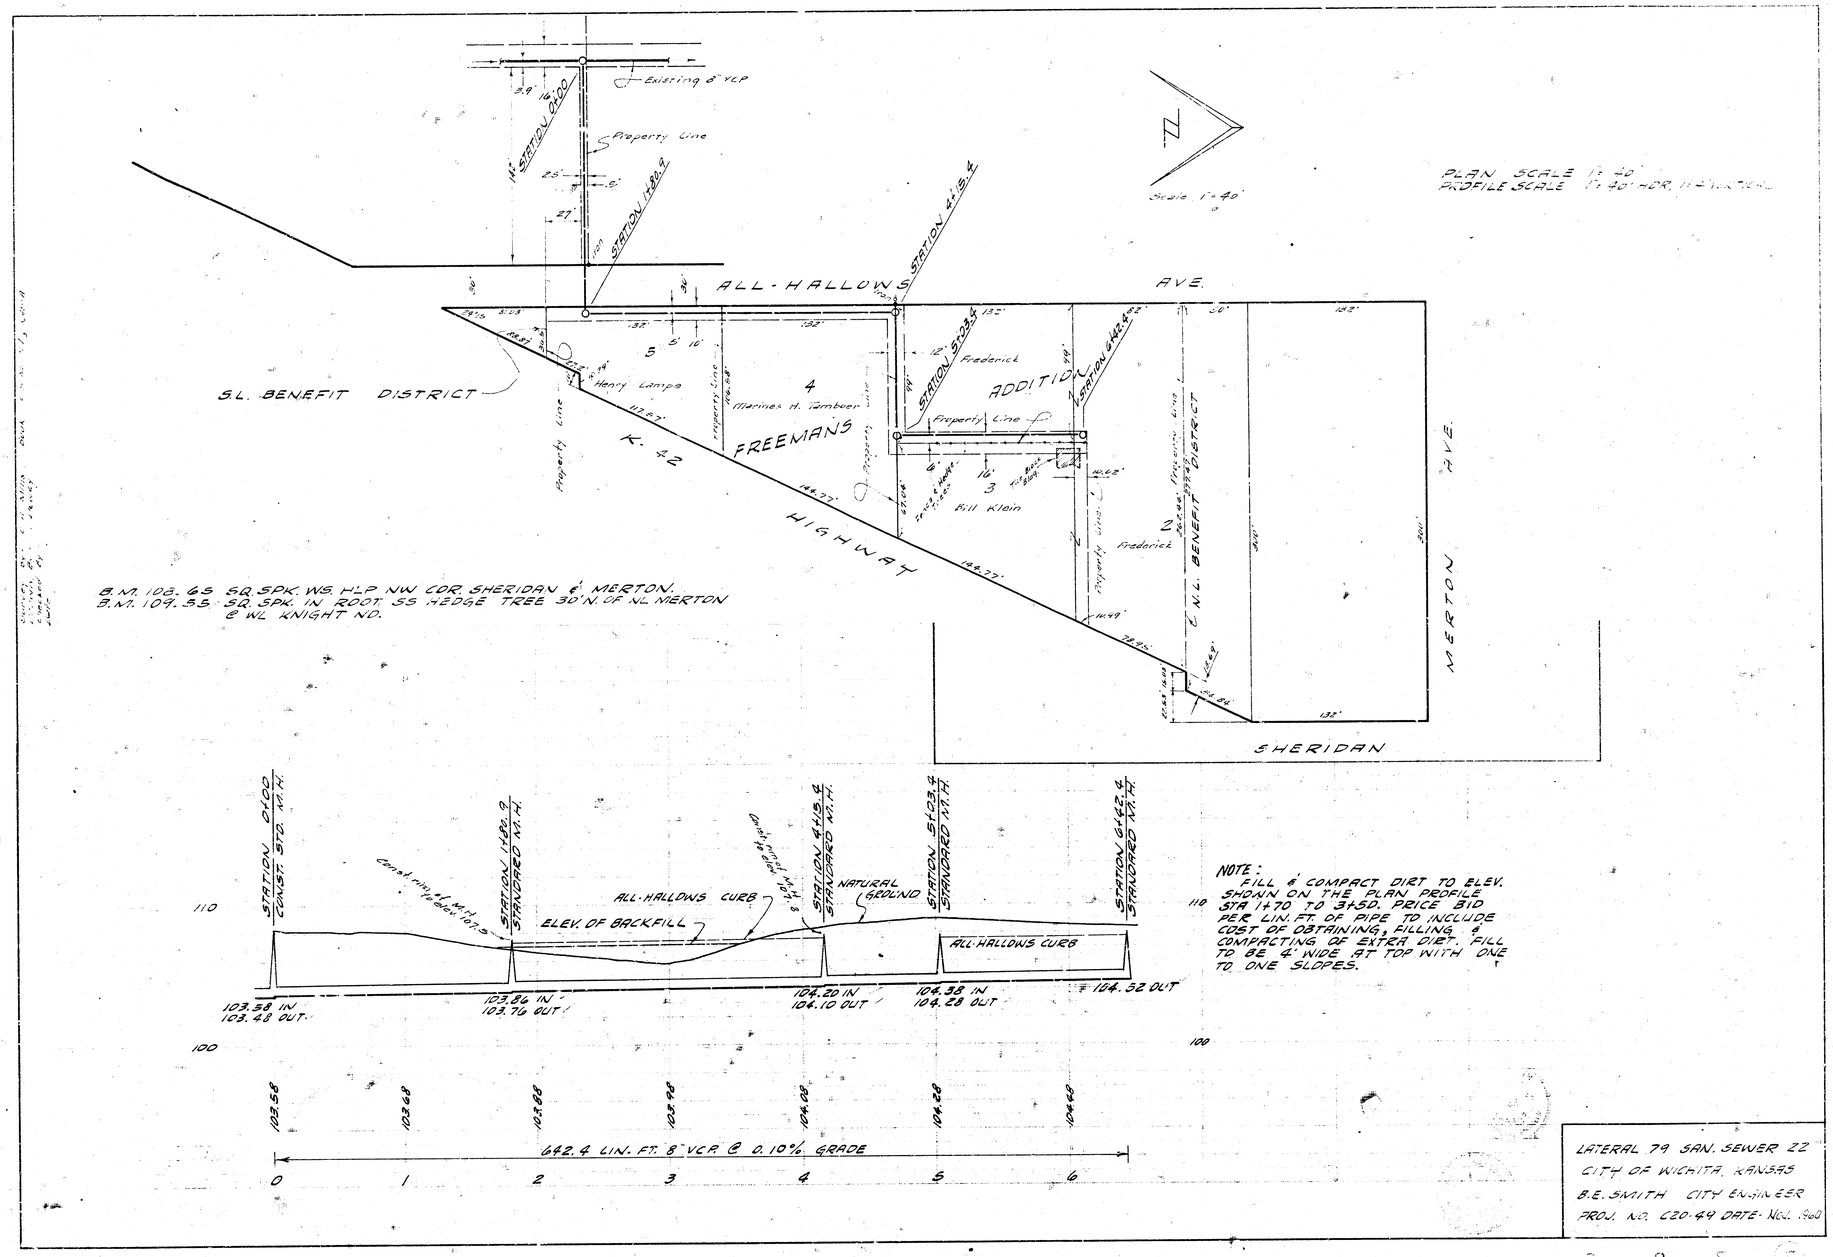

NOTE:
FILL & COMPACT DIRT TO ELEV. SHOWN ON THE PLAN PROFILE STA 1+70 TO 3+50. PRICE BID PER LIN. FT. OF PIPE TO INCLUDE COST OF OBTAINING, FILLING & COMPACTING OF EXTRA DIRT. FILL TO BE 4' WIDE AT TOP WITH ONE TO ONE SLOPES.

LATERAL 79 SAN. SEWER 22
CITY OF WICHITA, KANSAS
B.E. SMITH CITY ENGINEER
PROJ. NO. C20-49 DATE- NOV. 1960