Surveyed By: J. Rogers Book No. 16
Drawn By: D. Cleaver
Checked By:
Date:

NOTE: Field Eng. to take accurate ties to stone before construction.

Sta. 0+00 Exist. St. M.H.

Sta. 0+61 Const. Sta. M.H.

Sta. 2+64 Const. Sta. M.H.

25TH ST.

Sec. Cor. Stone

40'

NORTHWEST 198.3'

9

HEIGHTS

⑥

MERIDIAN AVE.

RICHMOND AVE.

10 NORTHWEST — Cory L. Shue Etux — 116.19'2

8 — Raymond Mertes Etux — 119.5'

6 — Robert L. Phillips Jr. Etux — "

4 — Vernon Seitz Etux — "

2 — Merle L. Cahoon Etux — 119.5'

188.3'

20' Temp. Easmt.

Sta. 5+85 Const. Sta. M.H.

Sta. 6+90 Const. Sta. M.H.

Rev. 4°18'-8°-Elem.

BD. Of Trustee United Brethren Church — 119.17'2

Ralph C. Mendenhall Etux — 119.5'

George W. Dobson Jr. Etux — "

Earl R. Coder Etux — 119.5'

9 — 7 — 5 — 3 — 1

HEIGHTS

25TH ST.

Sta. 9+70 Const. Sta. M.H.

NOTE: To CONTRACTOR
Replace fences, Replace pavement

B.M. 130.28 S.W. Cor. Conc. Mo. No. #2614 W. Meridian
B.M. 129.36 20# Spike N. Side H.L.P. E. Side Meridian & ℄ 25TH St.
B.M. 129.05 Bridge Spike E. Side P.P. Bet. Meridian & Richmond 30' S. Of S.L. 27TH St.

Plan Scale 1" = 40'
Profile Scale 1"=40' Hor.
1"=4' Vert.

Sta. 0+00 Exist. St. M.H.

Sta. 0+61 Const. Sta. M.H.

Sta. 2+64 Const. Sta. M.H.

Sta. 5+85 Const. Sta. M.H.

Sta. 6+90 Const. Sta. M.H.

Sta. 9+70 Const. Sta. M.H.

130

120

VIRTUAL GROUND

Sand fill or flush

East 18" VCP

8" VCP @ 0.20%

Out 116.86 In 117.70

Out 117.82 In 117.92

119.20

118.22

Out 118.87 In 118.40

118.50

118.70

118.50

119.07 119.18

119.58 119.80

118.52

115.70

970.0 Ft. 8" VCP @ 0.20% GRADE

284 Lin. ft. of Sand fill or flushing

0 1 2 3 4 5 6 7 8 9

40' Sand Fill or Flush

LAT. 84 - S. S. NO. 22
CITY OF WICHITA, KANSAS
B. E. SMITH, CITY ENGINEER
PROJ. NO. C22-41 - DATE MAY 1953

1/2

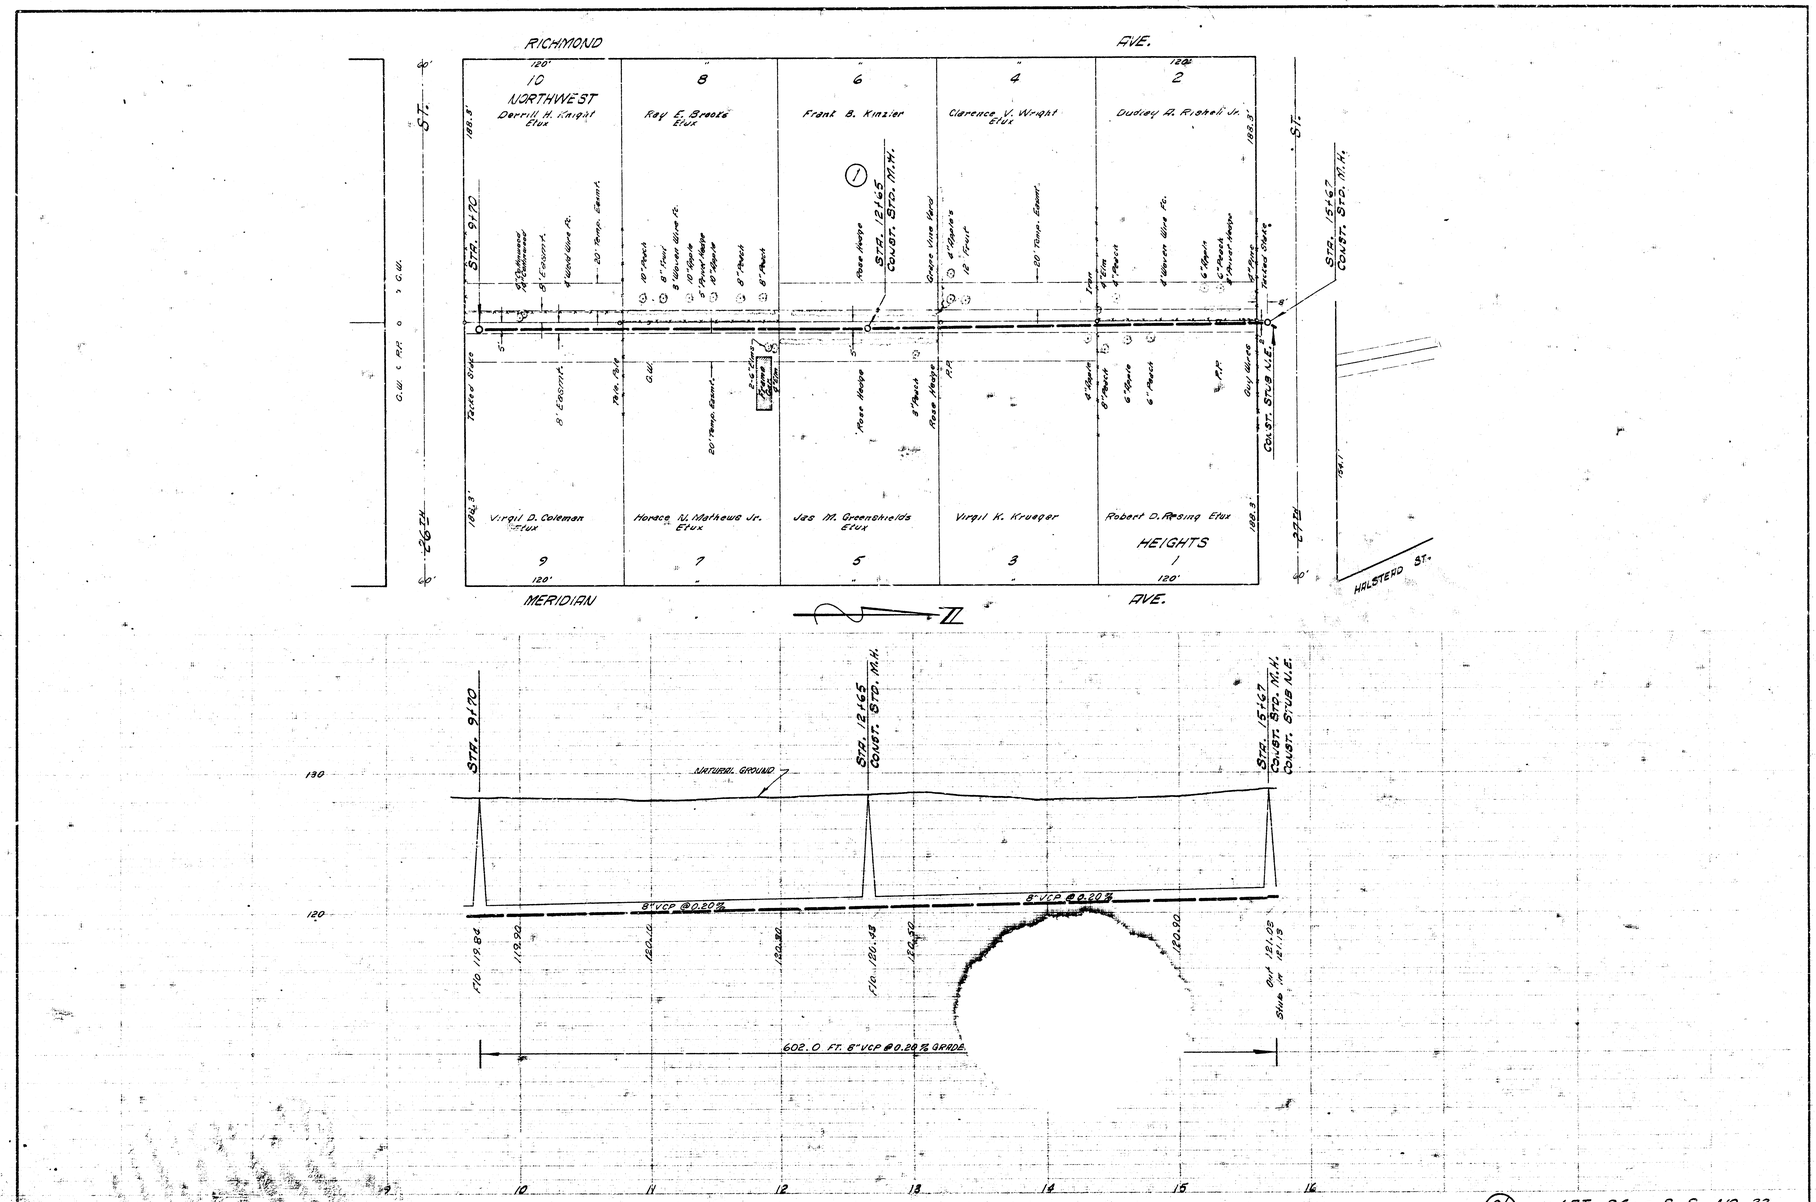

3/2 LAT. 84 - S. S. NO. 22