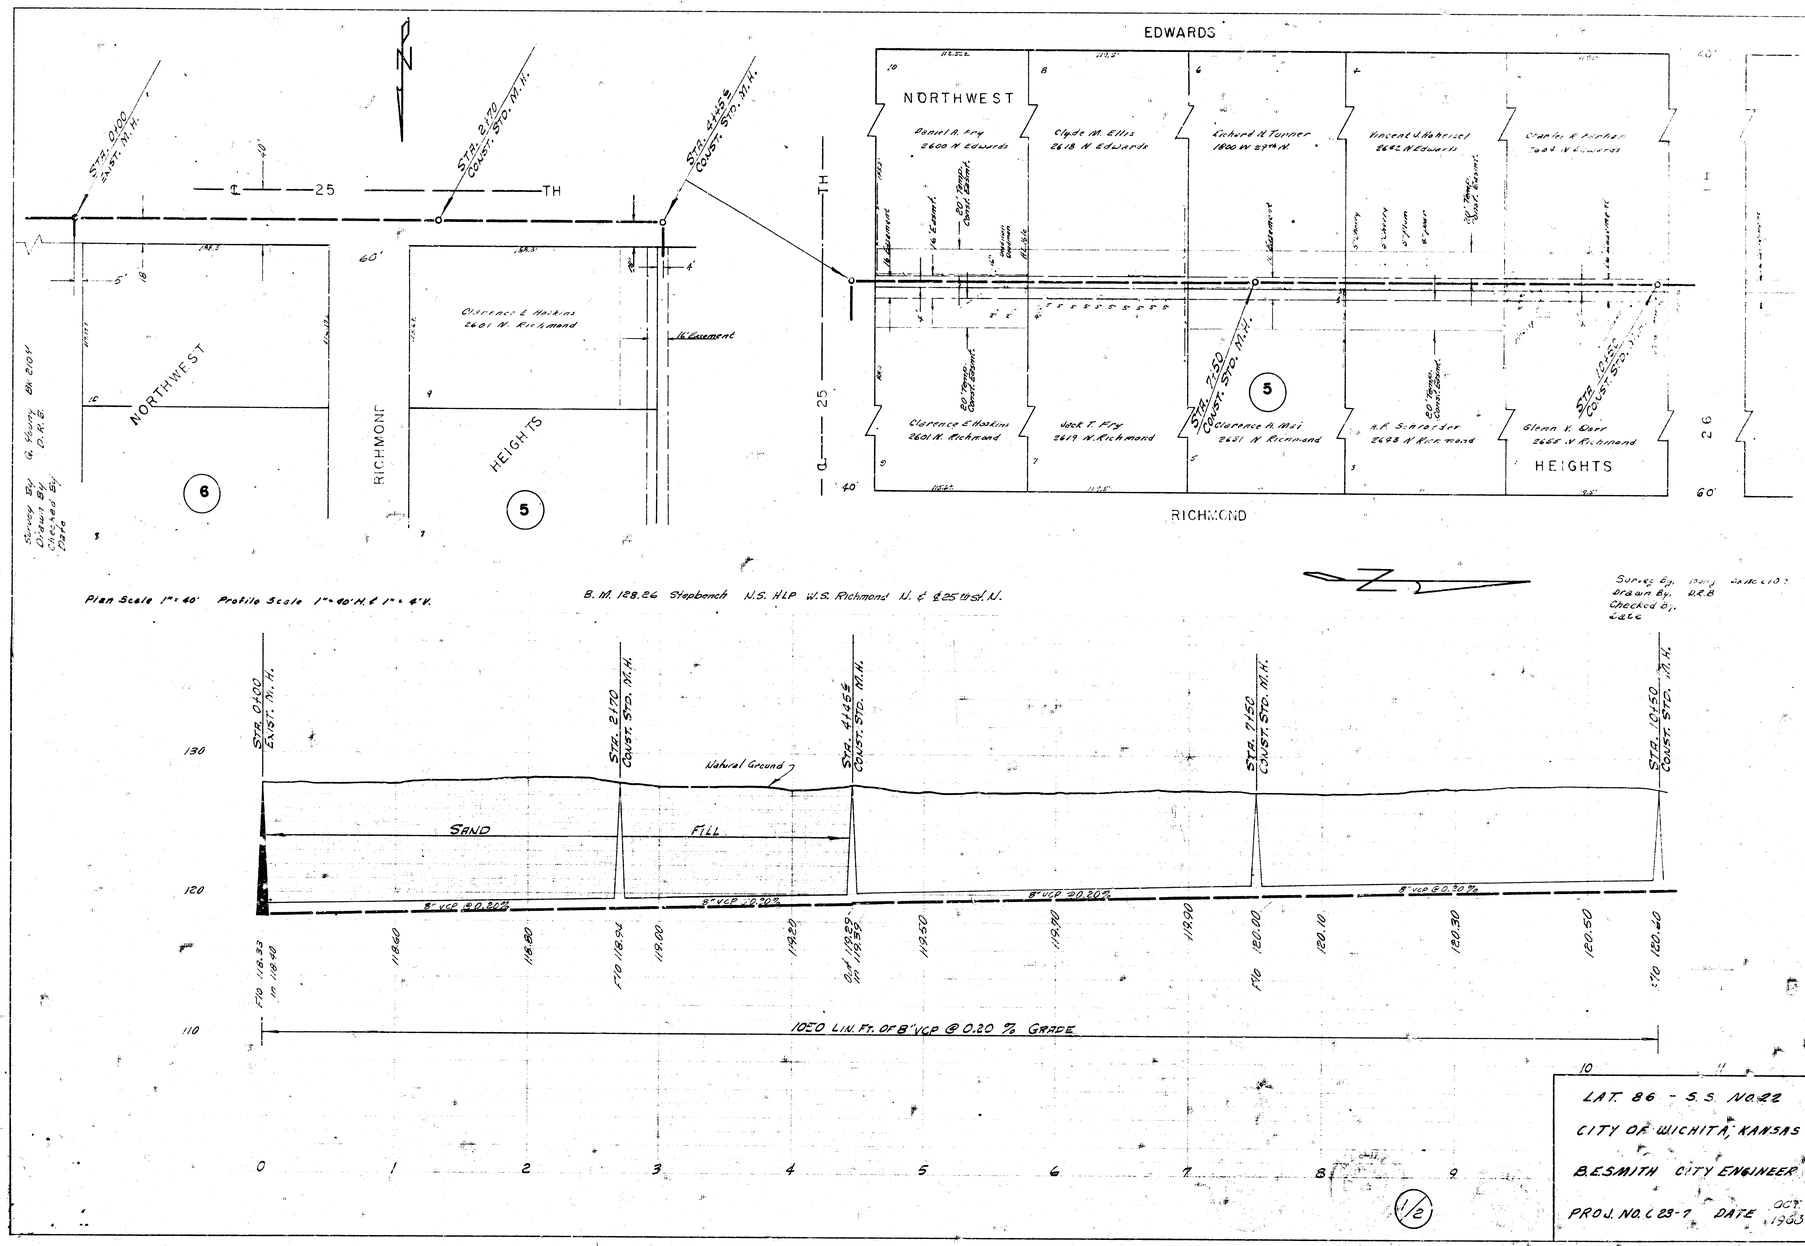

Plan Scale 1" = 40' Profile Scale 1" = 40' H. & 1" = 4' V.

B. M. 128.26 Stepbench N.S. H.L.P. W.S. Richmond N. of 25th St. N.

Survey By
Drawn By D.R.B.
Checked By
Date

LAT. 86 - S.S. NO. 22

CITY OF WICHITA, KANSAS

B.E. SMITH CITY ENGINEER

PROJ. NO. C 23-7 DATE OCT. 1963

1/2

Survey By G. Young 6/8 2107
Drawn By D.K.B.
Checked By
Date

EDWARDS

NORTHWEST

10	8	6	4	2
John H. Reiz Jr. 2700 N. Edwards	Hugh C. Price 2718 N. Edwards	Robt. A. Preston 2730 N. Edwards	Louis B. Awalt 2742 N. Edwards	Girard W. Linnmore 2758 N. Edwards
R.W. Women 436 Ohio	Thomas W. Crady 2719 N. Richmond	Glen E. Atkinson 2731 N. Richmond	Hugh H. Farrow 2743 N. Richmond	Dean E. Norris 2755 N. Richmond
7	7	5	3	1

HEIGHTS

TH. 26 — TH. 27

60' Temp. Const. Easement — 20' Temp. Const. Easement

STA. 101.60 Const. Std. M.H.

STA. 131.60 Const. Std. M.H.

STA. 141.10 Const. Std. M.H.

STA. 171.64 Const. Std. M.H.

2

RICHMOND

8" VCP @ 0.20 %

10	11	12	13	14	15	16	17
120.60	120.70	120.90	121.10	F10 121.23 / 141.30	F10 121.32	121.50	121.70	121.90	F10 121.95

678.60 LIN. FT. OF 8" VCP @ 0.20 % GRADE

(2/2) Lot 86 S.S. No. 22