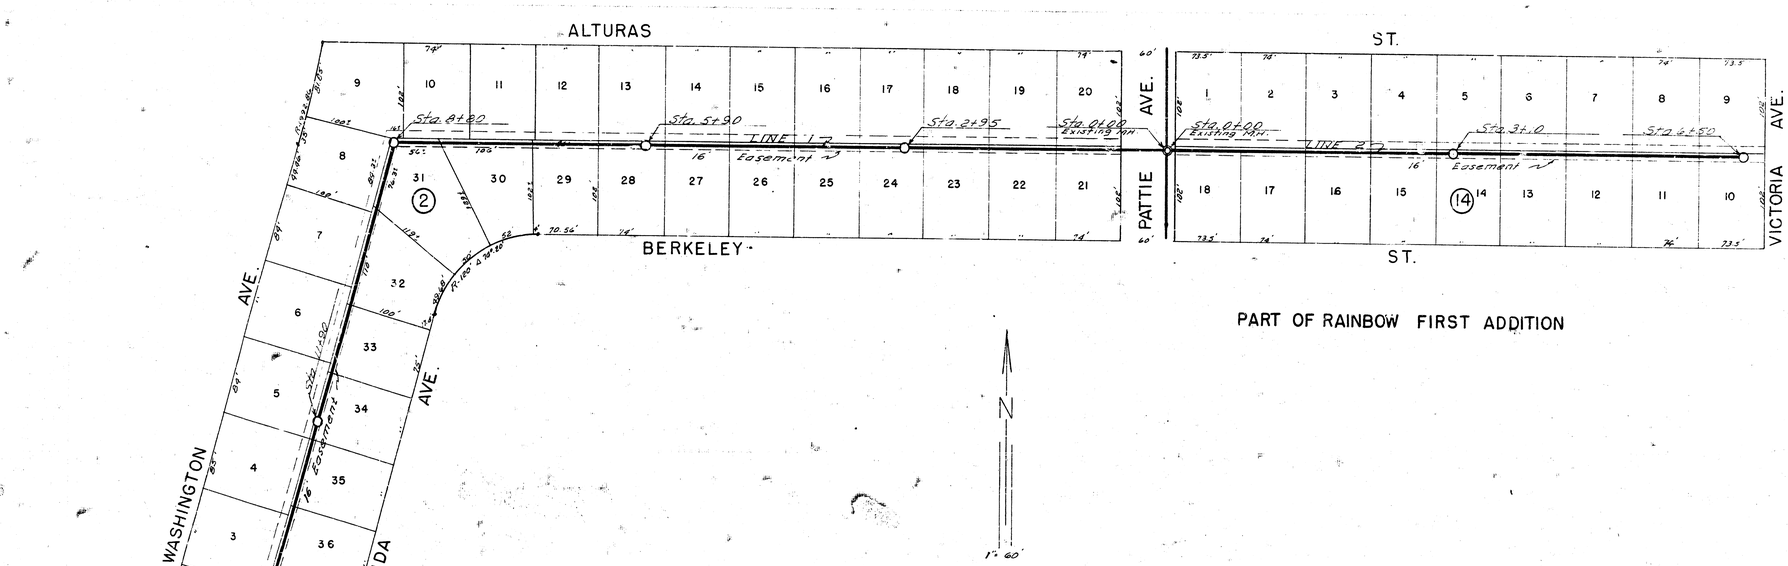



PART OF RAINBOW FIRST ADDITION

Note - Use excavated material for backfill and flush on street crossings where it is suitable in place of sand.

L.H.T. 9 SUB. 1 SS. 22
CITY OF WICHITA KANSAS
B.E. SMITH, CITY ENGINEER
Proj. No. C 74-19