~ PART OF RAINBOW FIRST ADDITION ~

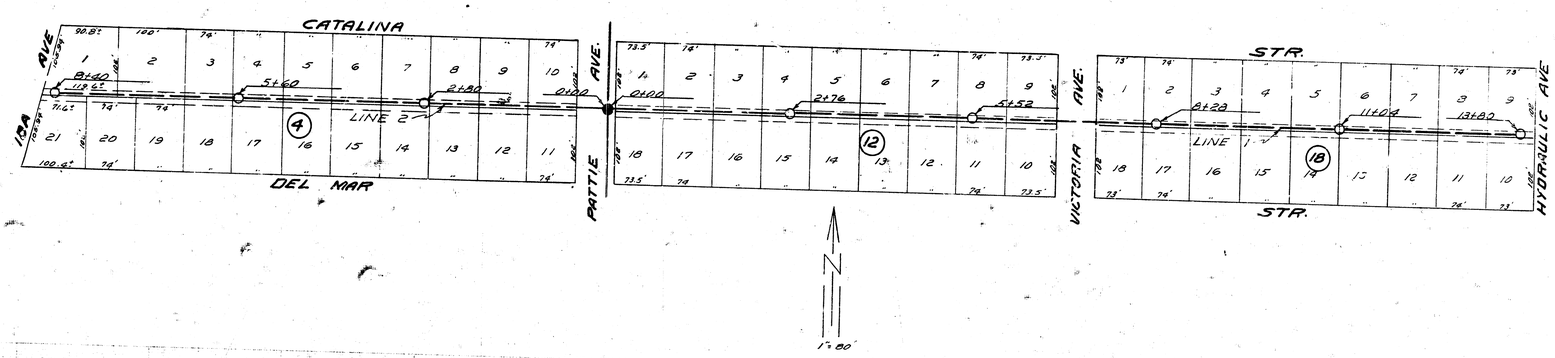

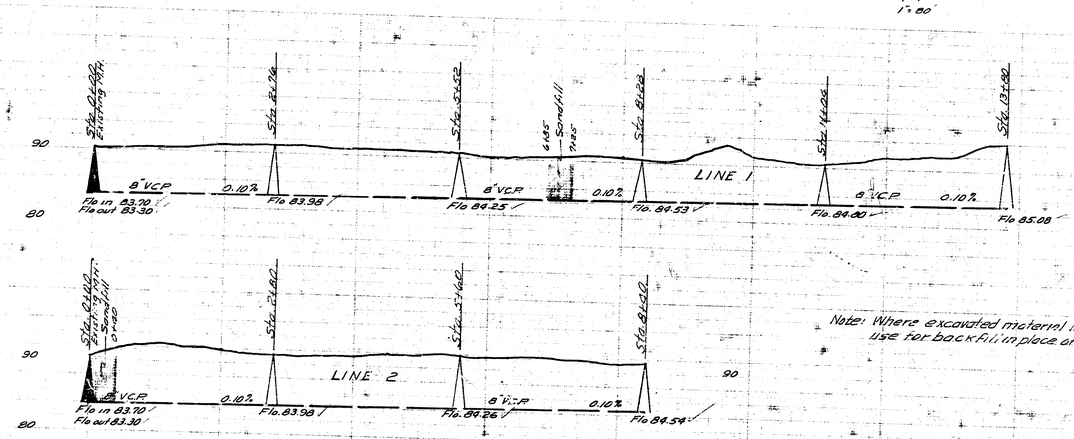

Note: Where excavated material is suitable use for backfill in place of sand and flush.

Date 8-17-54
Designed by McClain
Checked by
Sheet No. A-19

LAT. 6 WB MAIN 1 SJ 22
CITY OF WICHITA KANSAS
BE SMITH CITY ENGINEER
Proj. No. C-24-31