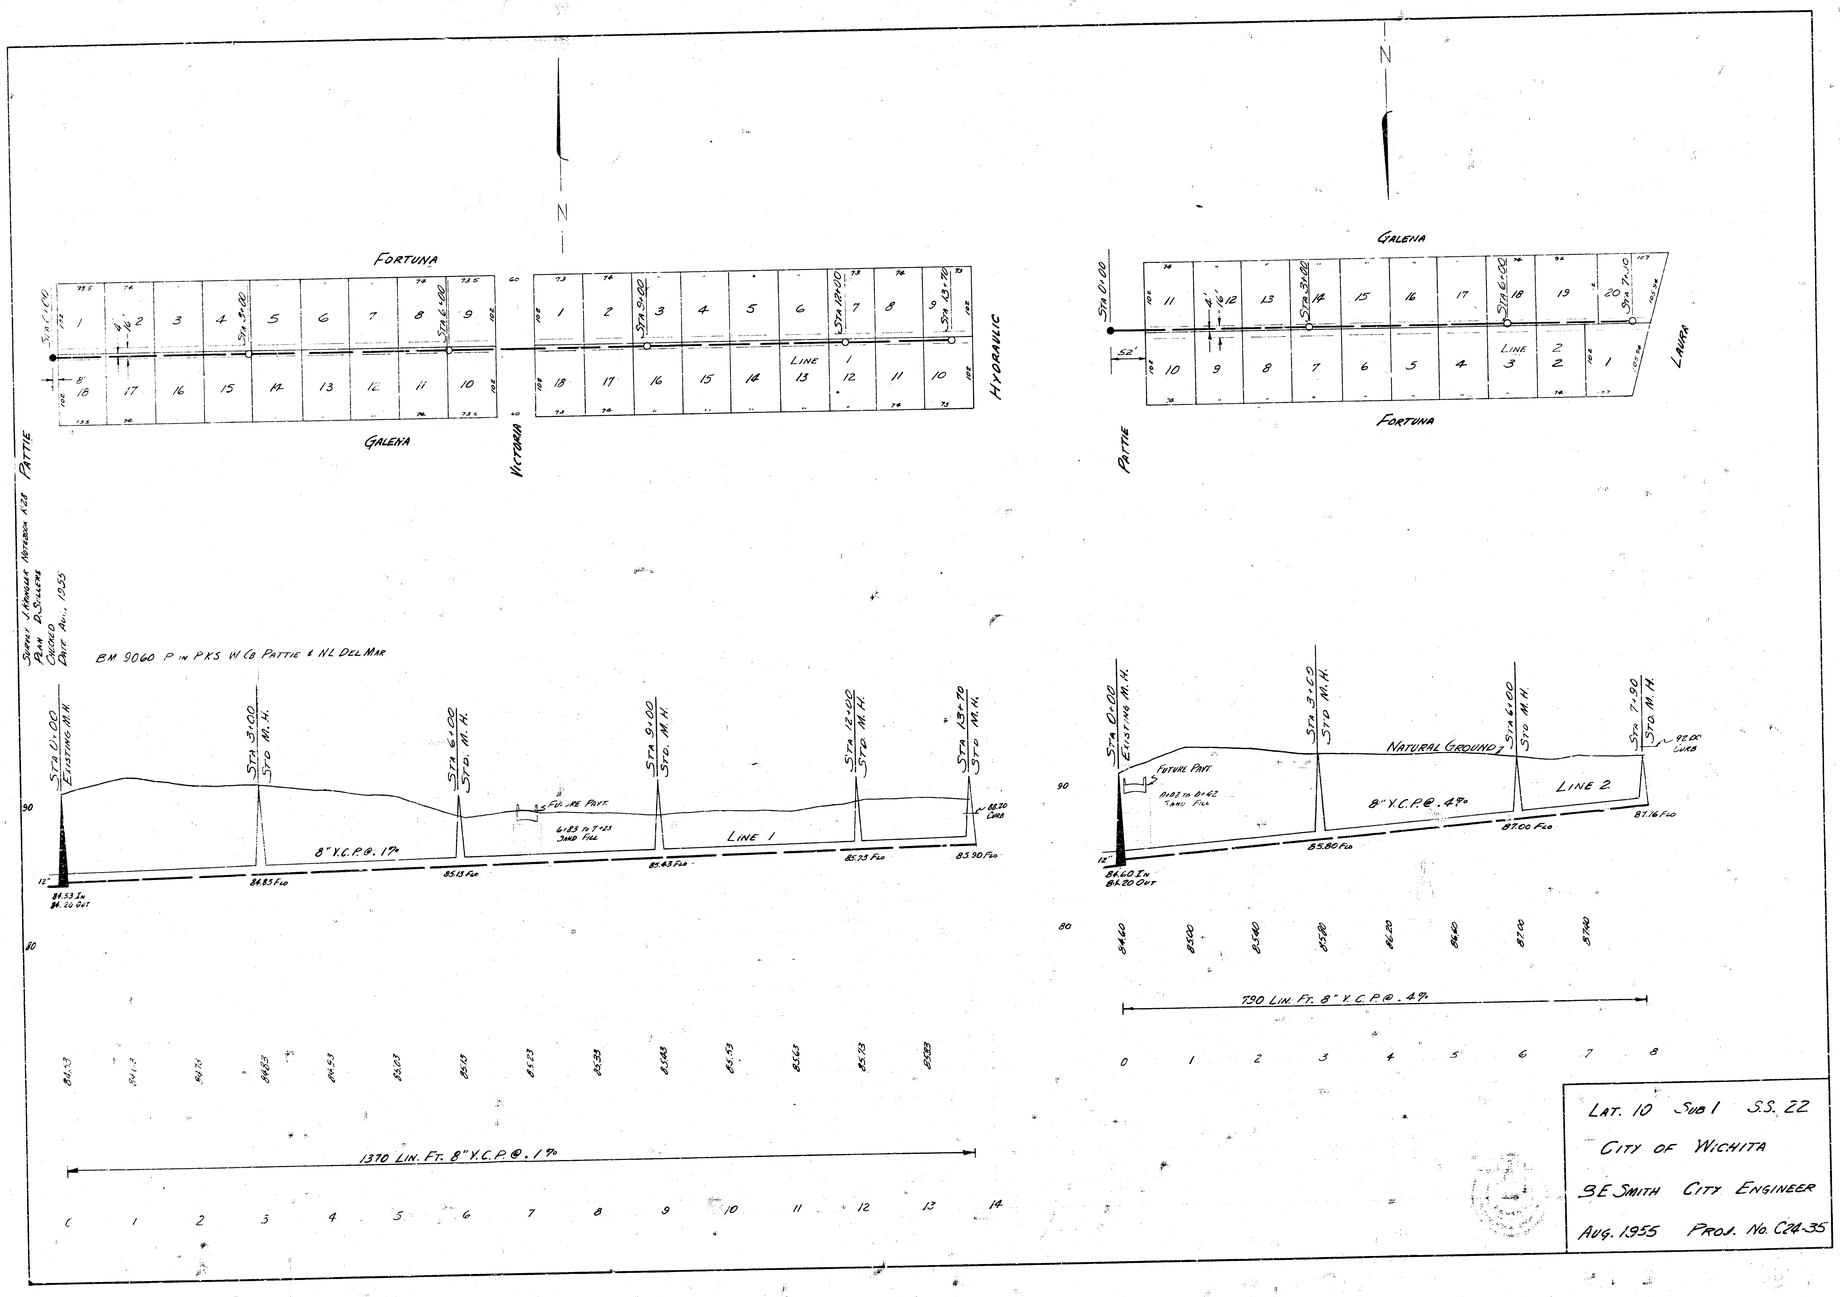

Lat. 10 Sub 1 S.S. 22

City of Wichita

B.E. Smith City Engineer

Aug. 1955 Proj. No. C24-35