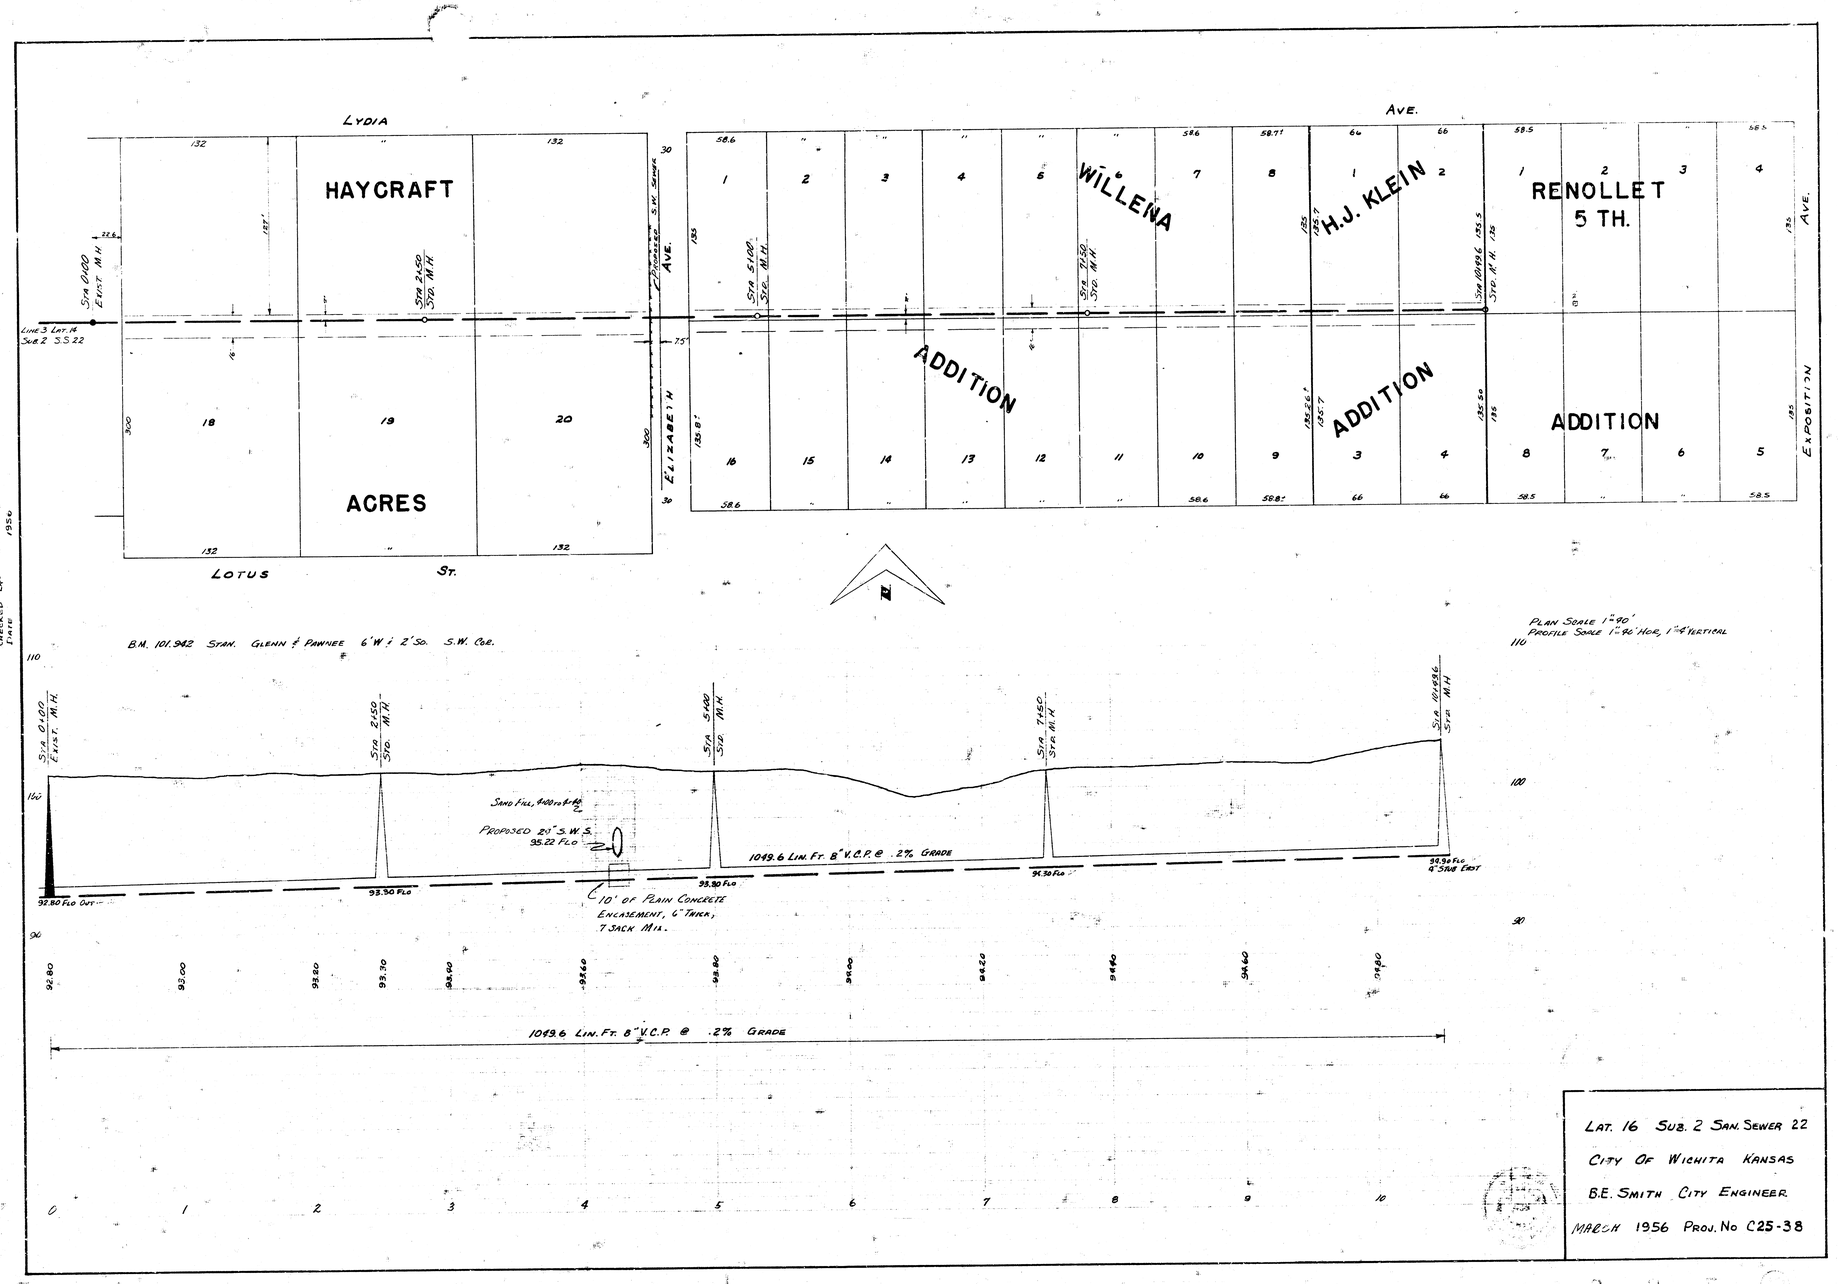

Lat. 16 Sub. 2 San. Sewer 22

City Of Wichita Kansas

B.E. Smith City Engineer

March 1956 Proj. No C25-38