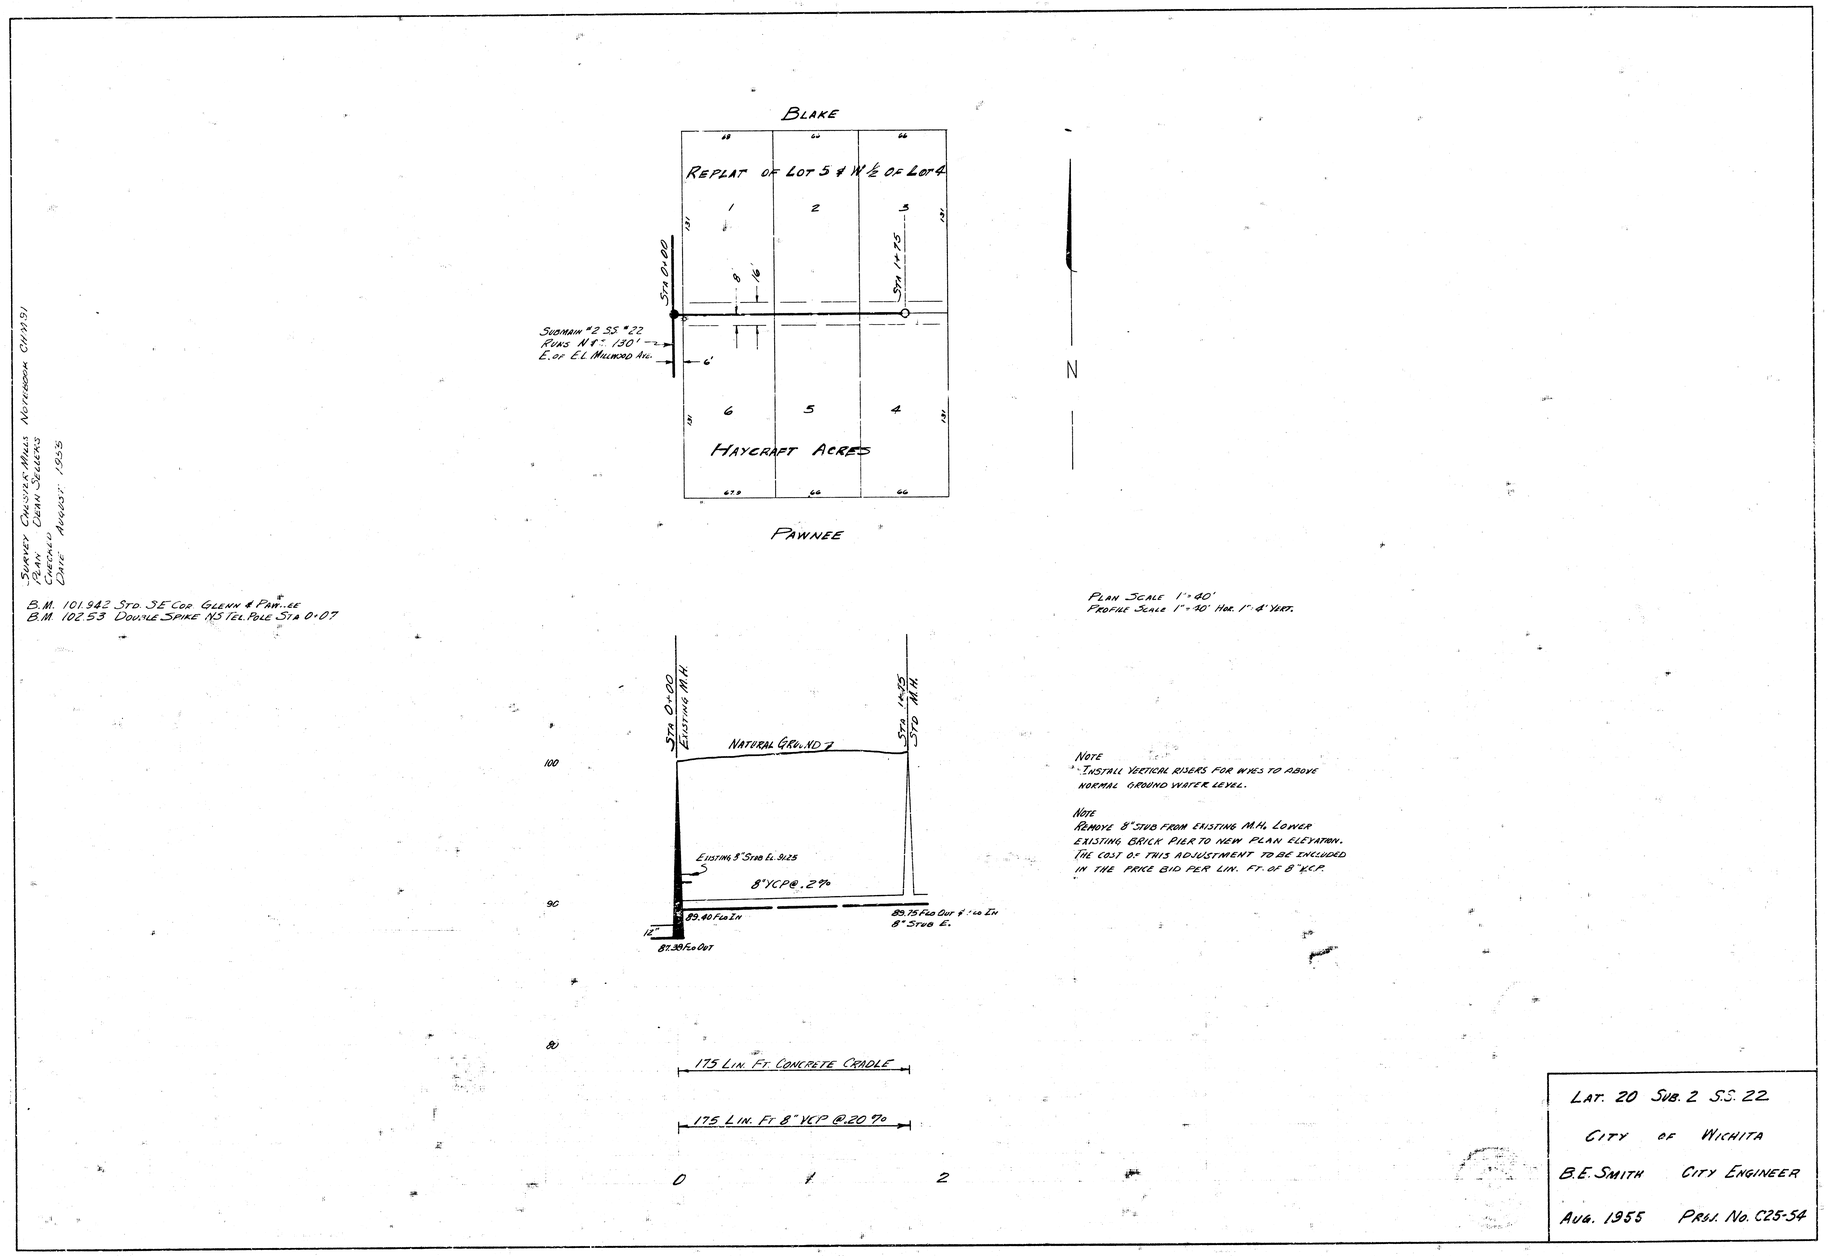

NOTE
INSTALL VERTICAL RISERS FOR WYES TO ABOVE NORMAL GROUND WATER LEVEL.

NOTE
REMOVE 8" STUB FROM EXISTING M.H. LOWER EXISTING BRICK PIER TO NEW PLAN ELEVATION. THE COST OF THIS ADJUSTMENT TO BE INCLUDED IN THE PRICE BID PER LIN. FT. OF 8" V.C.P.

LAT. 20 SUB. 2 S.S. 22

CITY OF WICHITA

B.E. SMITH CITY ENGINEER

AUG. 1955 PROJ. NO. C25-54