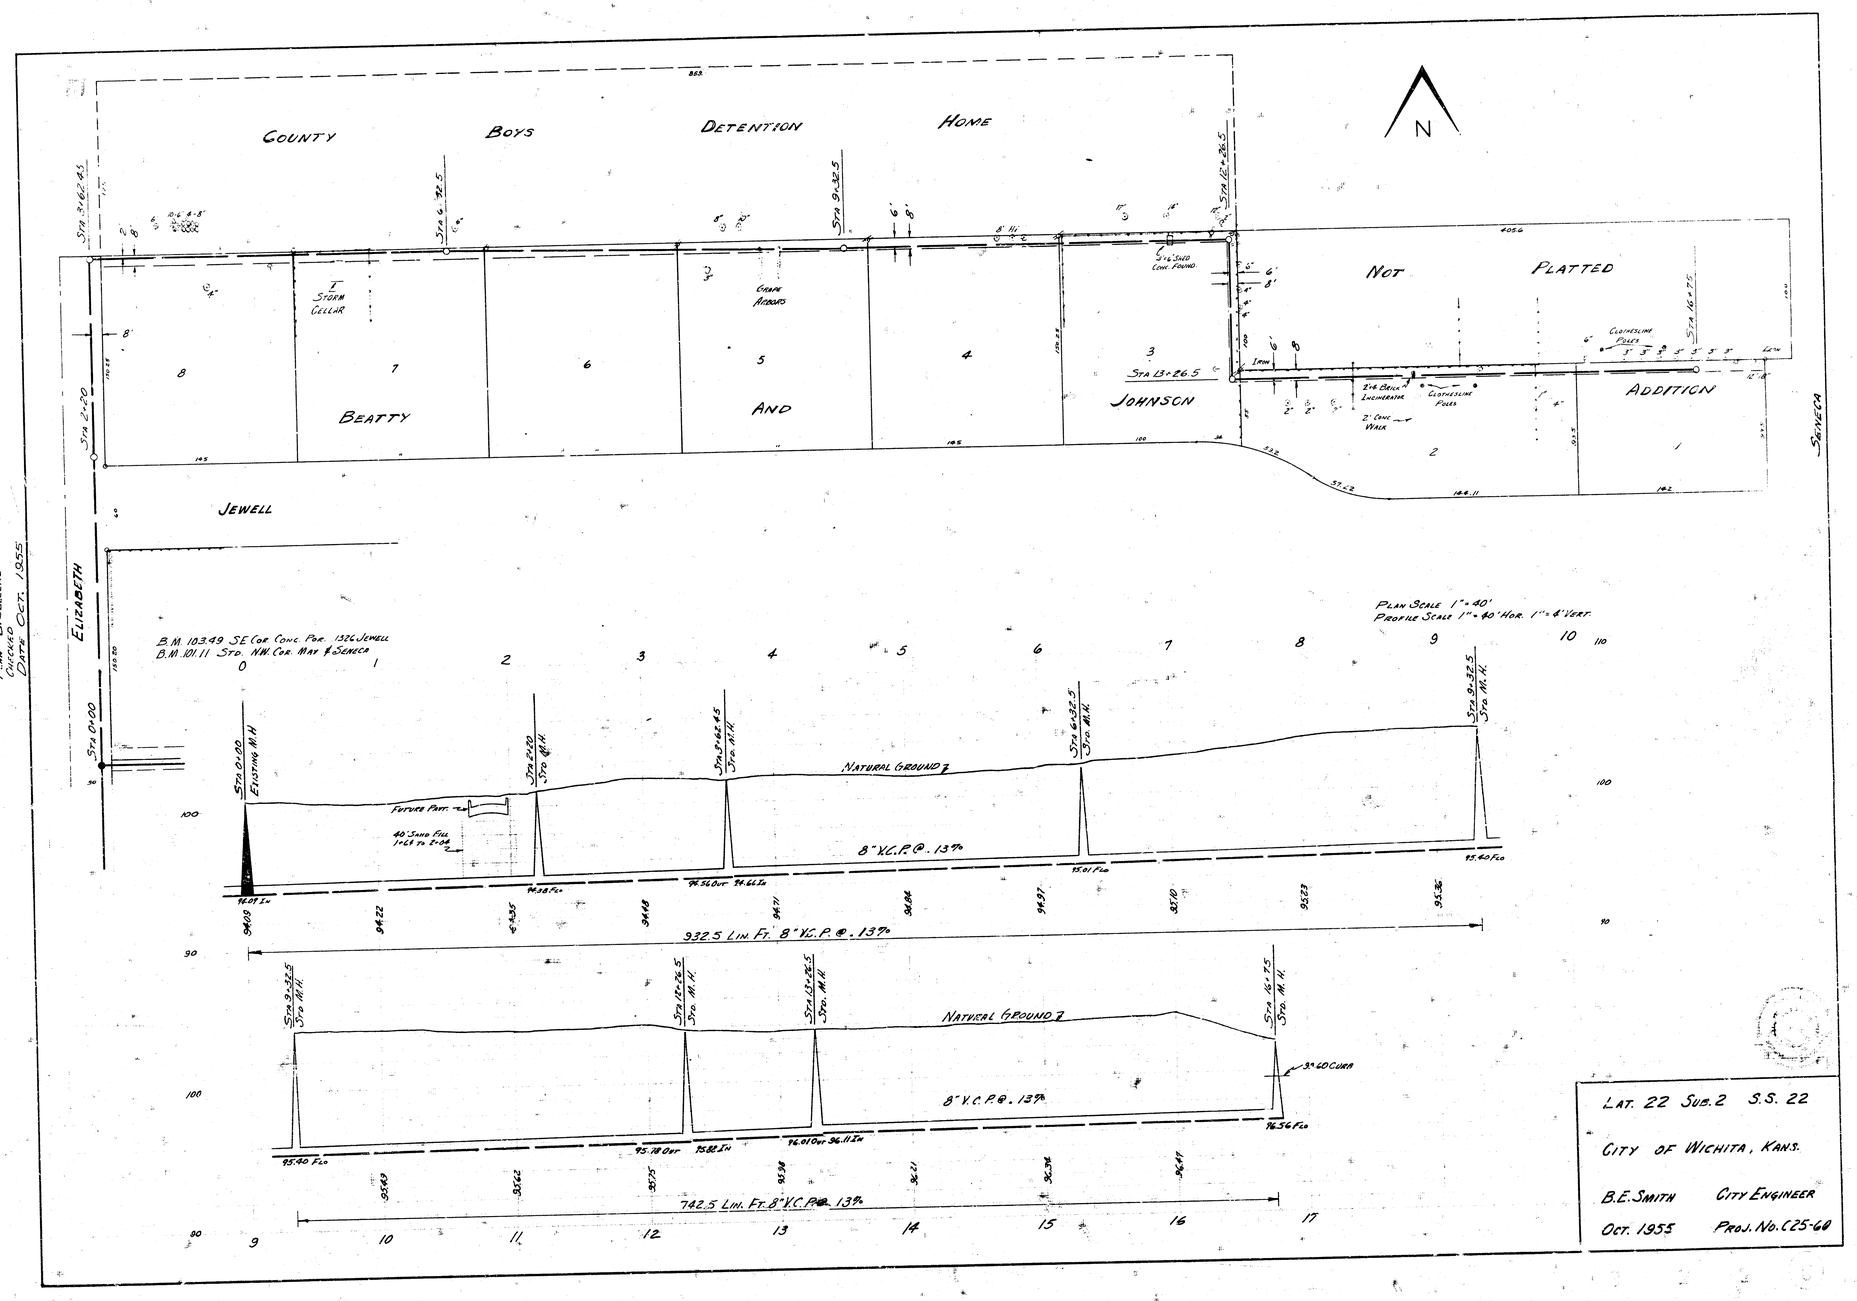

LAT. 22 SUB. 2 S.S. 22

CITY OF WICHITA, KAN.S.

B.E. SMITH CITY ENGINEER

OCT. 1955 PROJ. NO. C25-60