

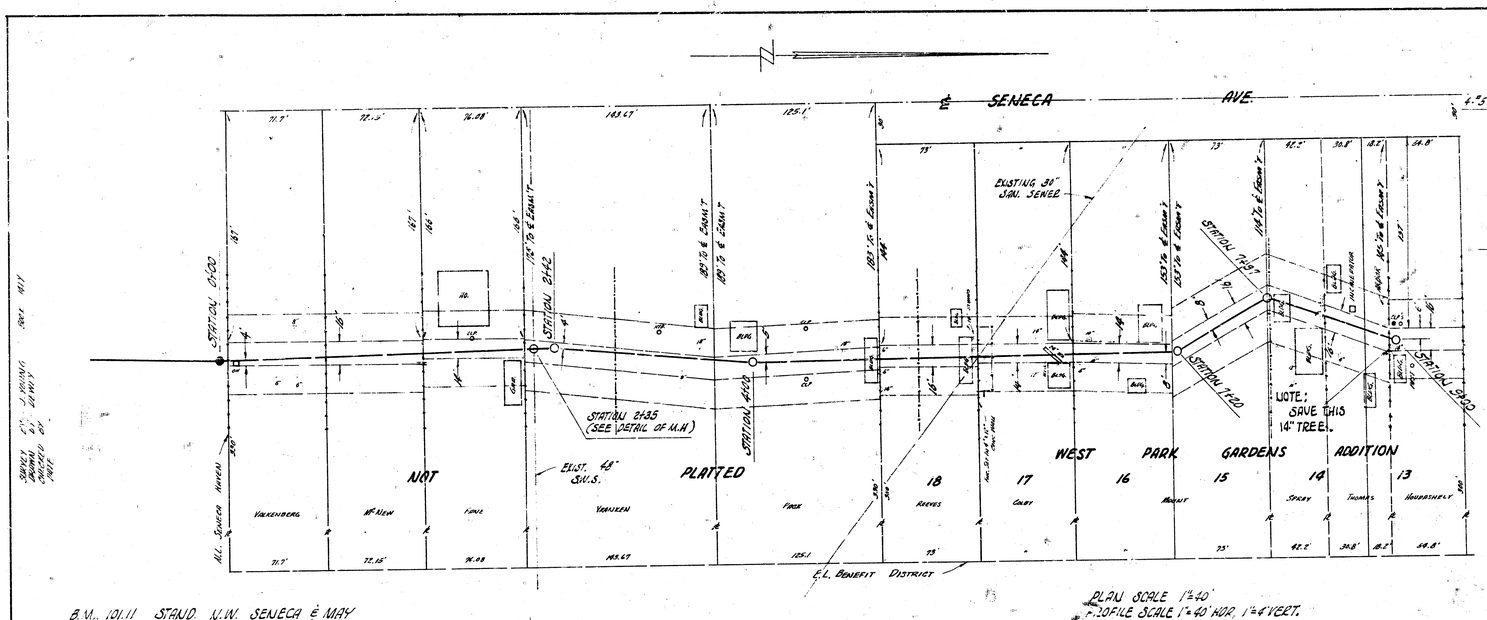


PLAN SCALE 1"=40'
PROFILE SCALE 1"=40' HOR. 1"=6' VERT.


B.M., 101.11 STAMP. N.W. SENECA & MAY

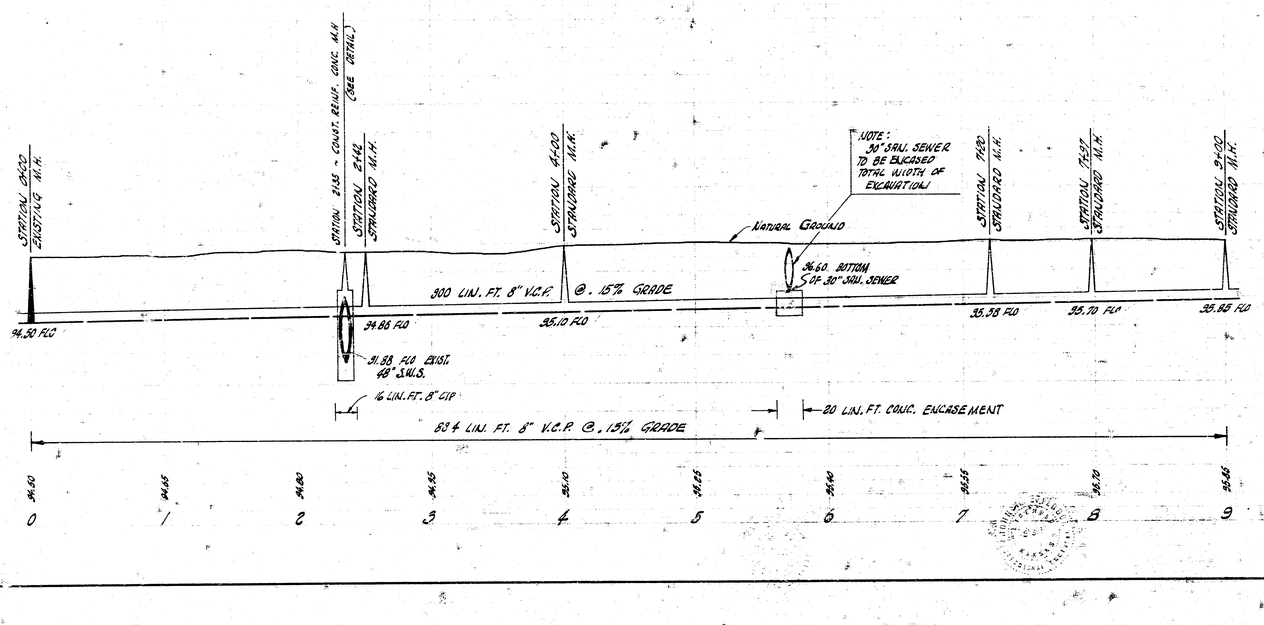

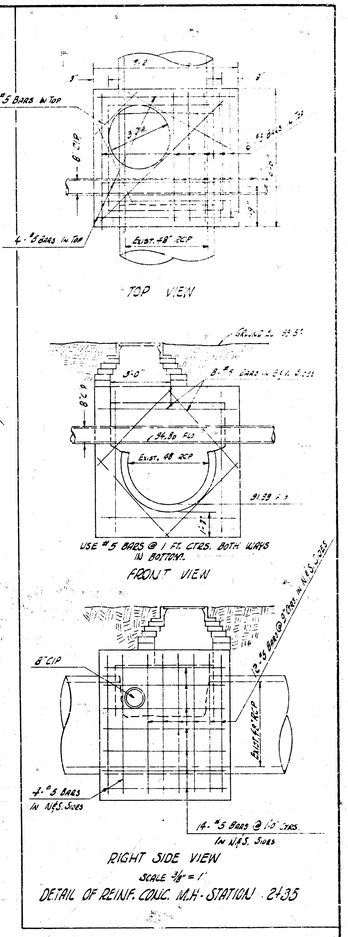



LAT. 26. SUB. 2 SAN. SEWER 22
CITY OF WICHITA, KANSAS
B.E. SMITH CITY ENGINEER
PROJ. NO. C26-21 DATE- DEC. 1957

1/2

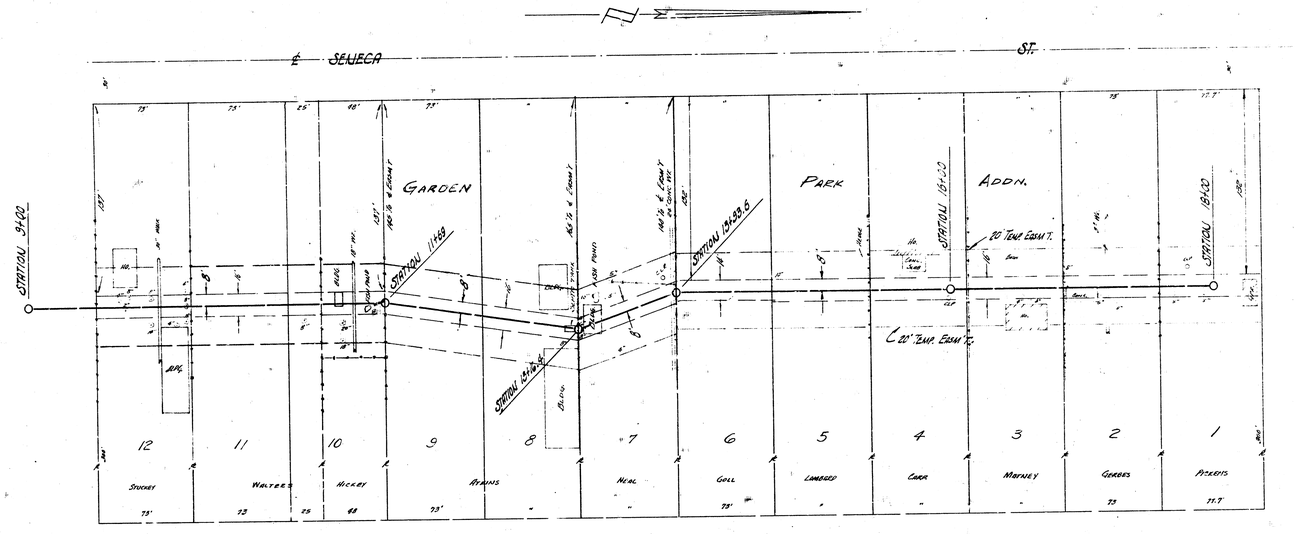

PLAN SCALE 1"= 40'
PROFILE SCALE 1"=40' HOR, 1"=4' VERT.

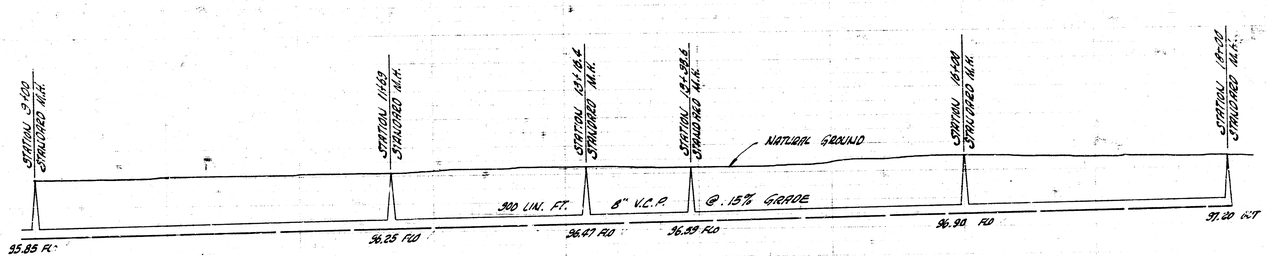

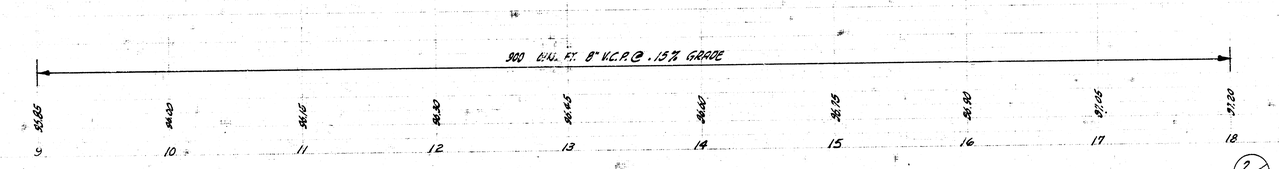

2/2

LAT. 26 SUB 2 S.S. 22
CITY OF WICHITA, KANSAS
B.E. SMITH CITY ENGINEER
PROJ. NO C26-21