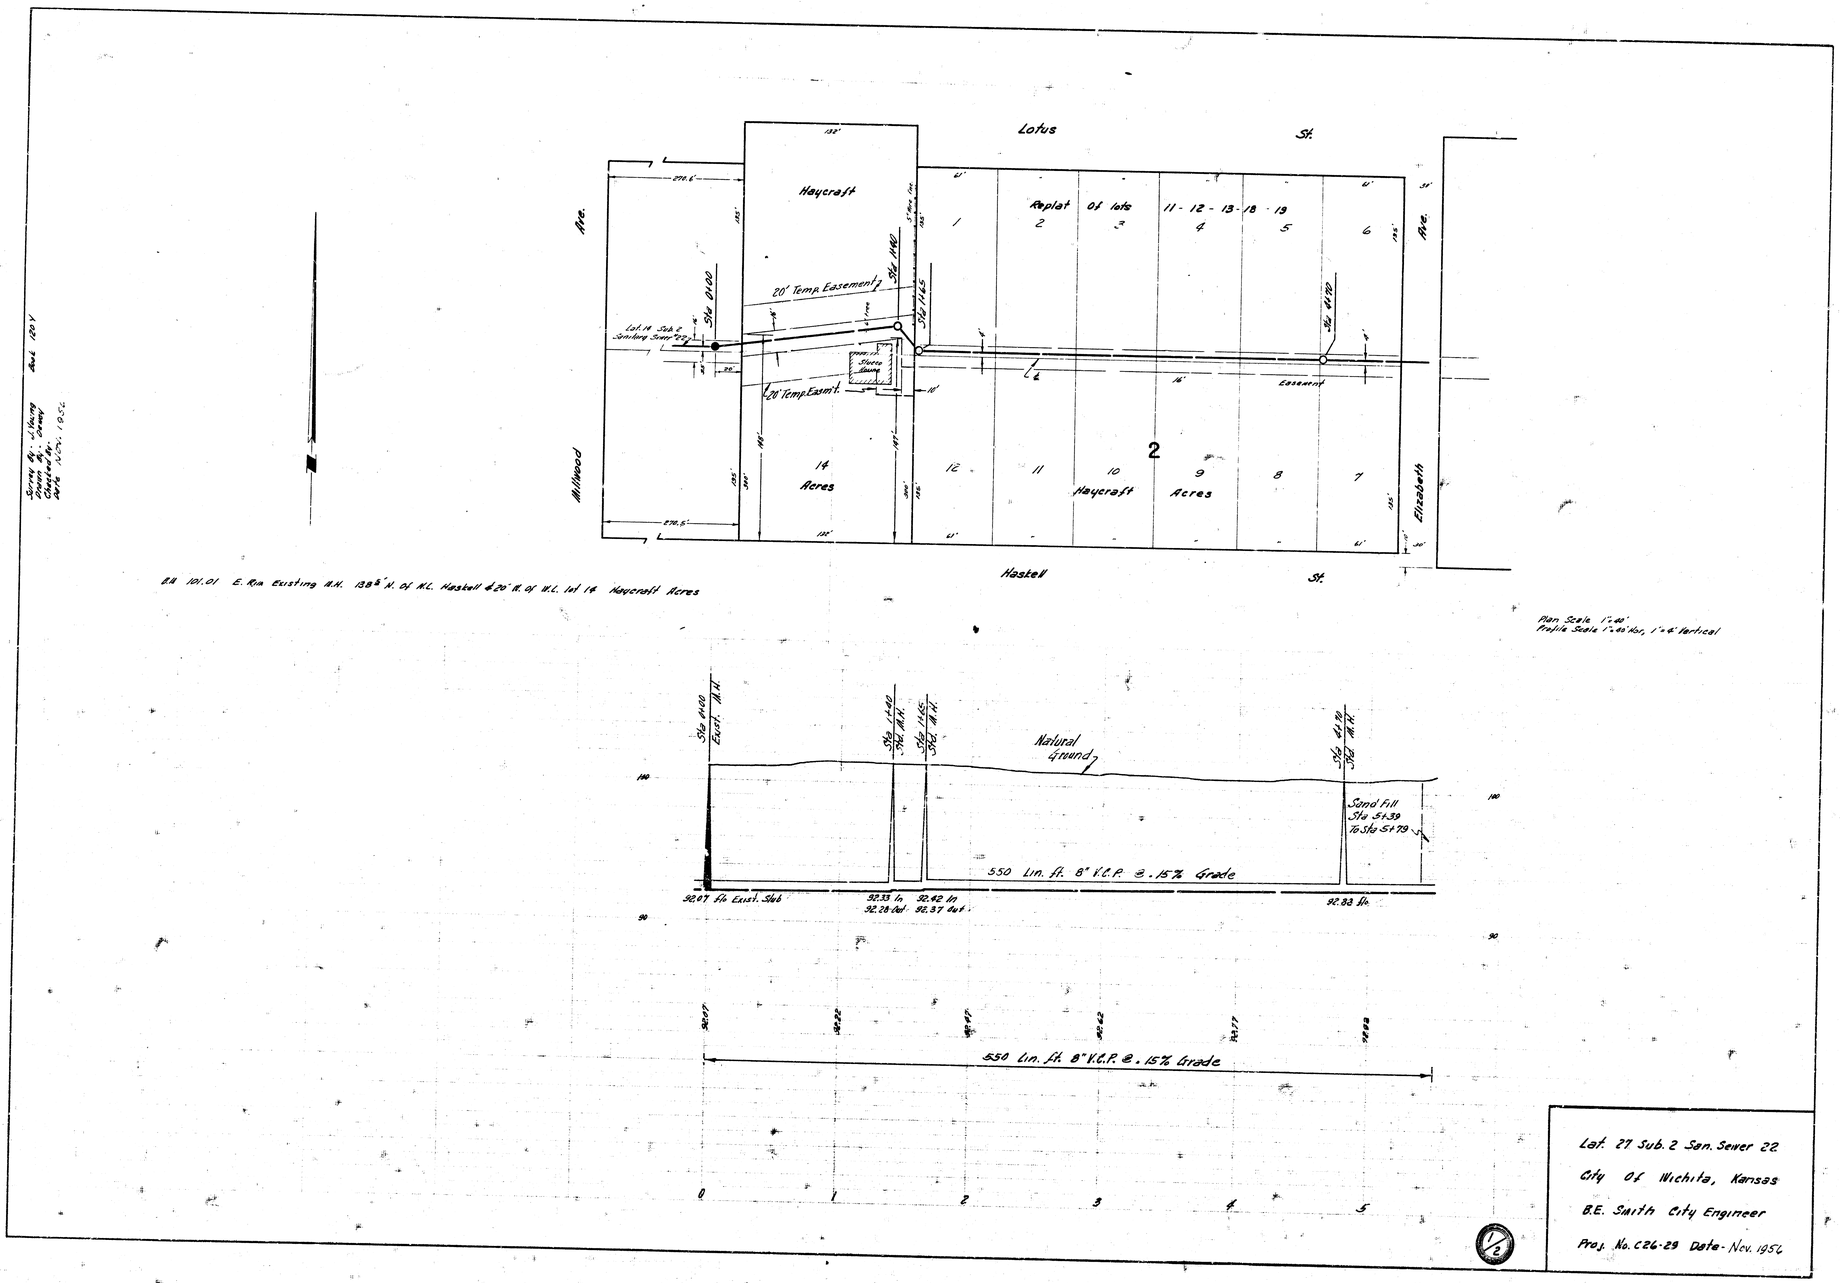


Lat. 27 Sub. 2 San. Sewer 22
City Of Wichita, Kansas
B.E. Smith City Engineer
Proj. No. C26-29 Date - Nov. 1956

1/2

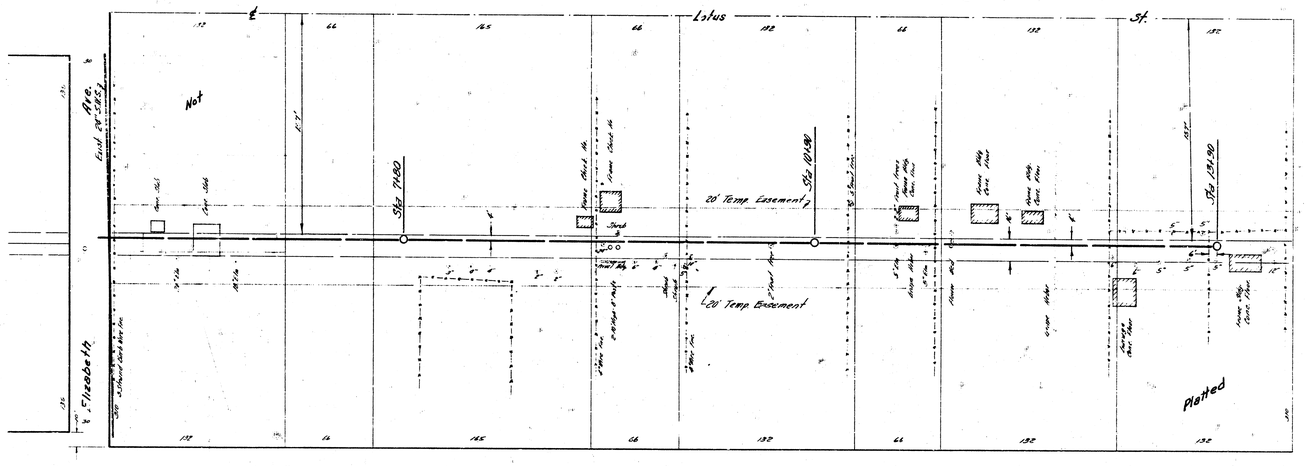


Plan Scale 1"=40'
Profile Scale 1"=40' Hor. 1"=4' Vertical

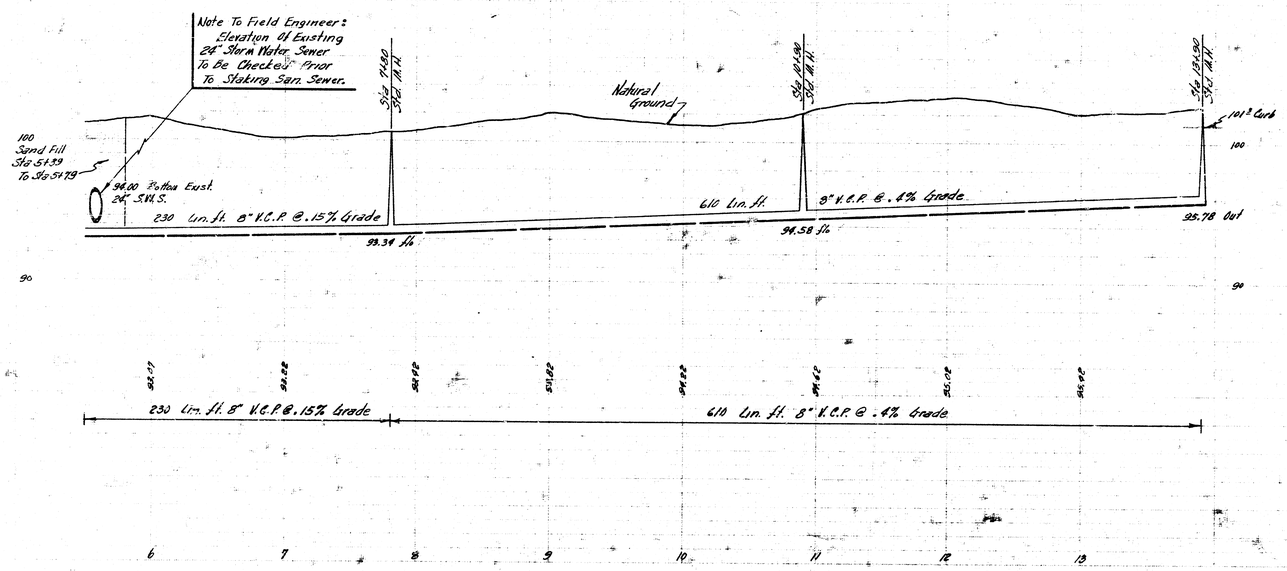


Lot. 27 Sub 2 San. Sewer 22
Proj. No. 126-29 Sheet 2 of 2