LOCATION MAP

LATERAL 5 SUBMAIN 3 SANITARY SEWER 22

CITY OF WICHITA, KANSAS

B.E. SMITH CITY ENGINEER PROJECT NO. C25-13

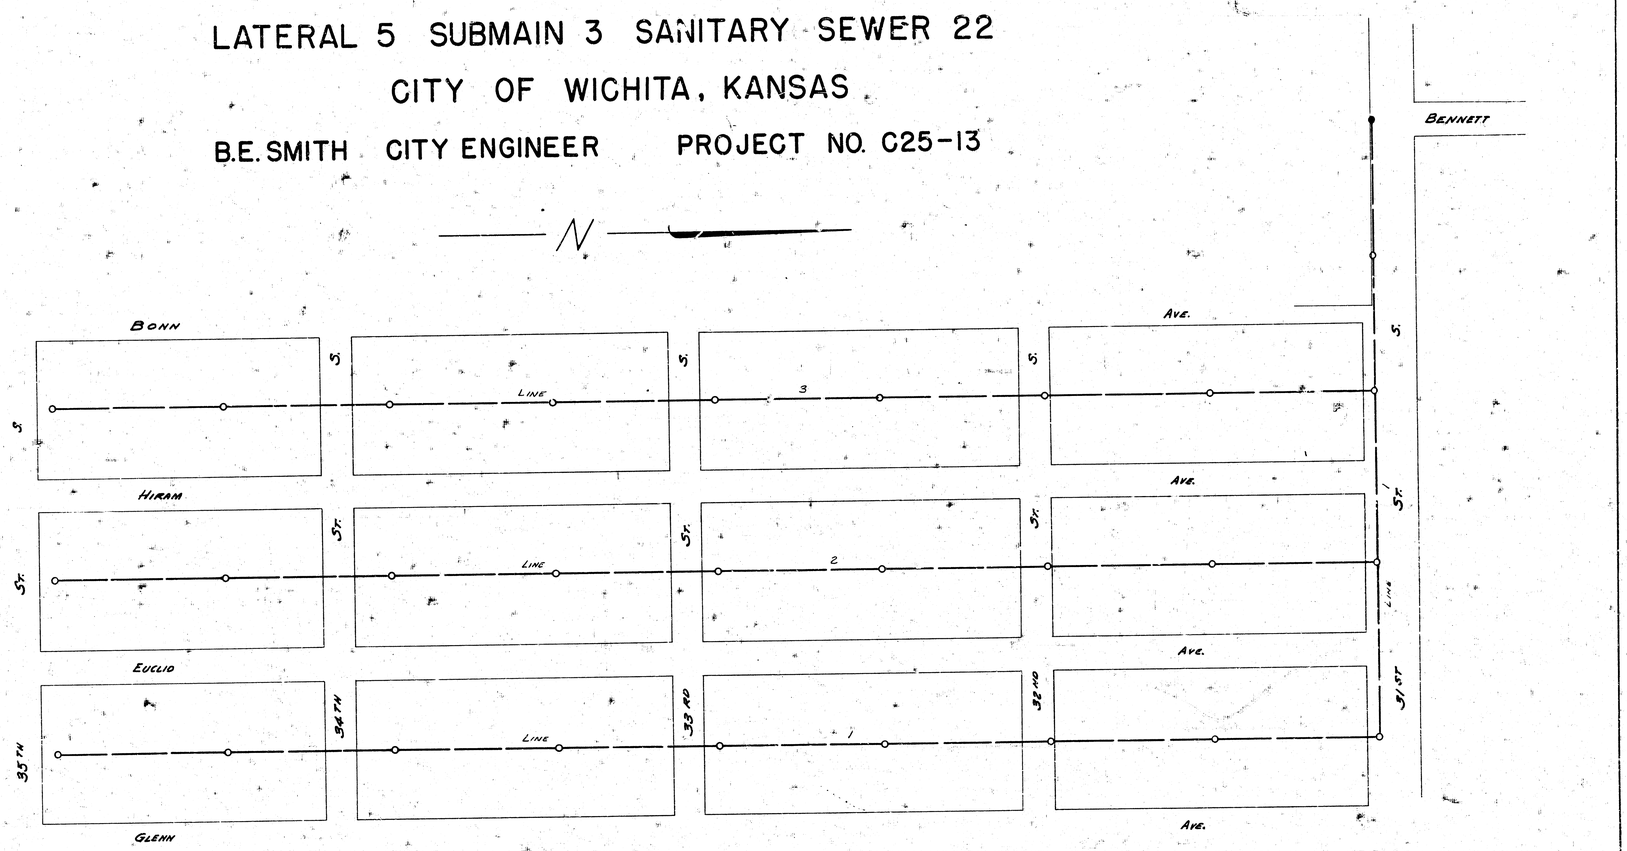

LATERAL 5 SUBMAIN 3 SAN. SEWER 22
PROJECT NO C25-13 SHEET 1 OF 5

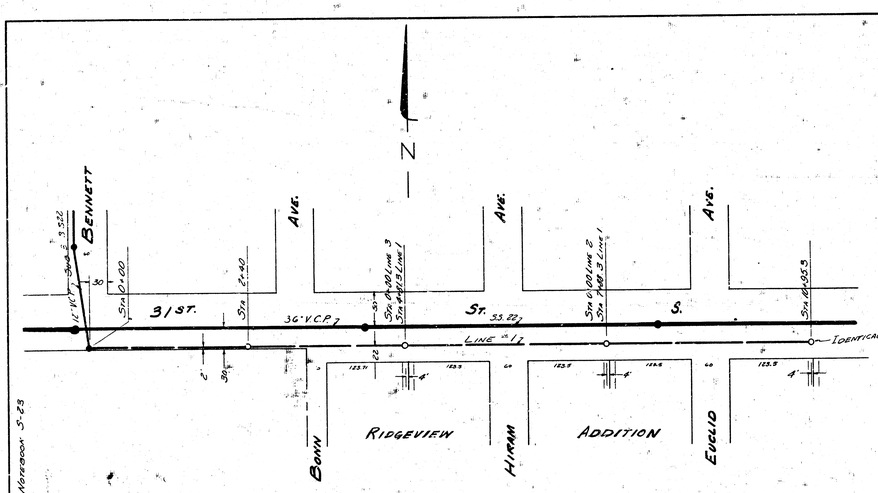

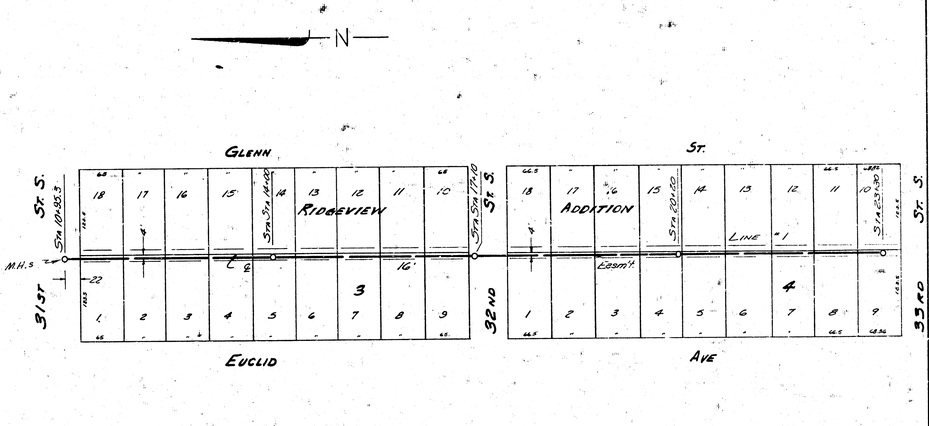

Survey S. Seal Notes
Plan D. Nelson
Checked
Date Feb. 1935

B.M. 95.40 Bent R.R. Spike in 10" Post Cor. of 33rd E.S. of Glenn W.
B.M. 95.65 Std. N.E. Cor. 31st & Glenn - B.M. 95.83 Double Spike N.S. 10" Cott. 70'S of N.L. 35th St S., 90' W. of W. Euclid

Plan Scale 1" = 80'
Profile Scale 1" = 80 Hor. 1" = 4' Vertical

NOTE

Risers are to be installed for service connections where the line is below normal ground water level. These are not specifically indicated on the plan and shall be installed at the direction of the field engineer.

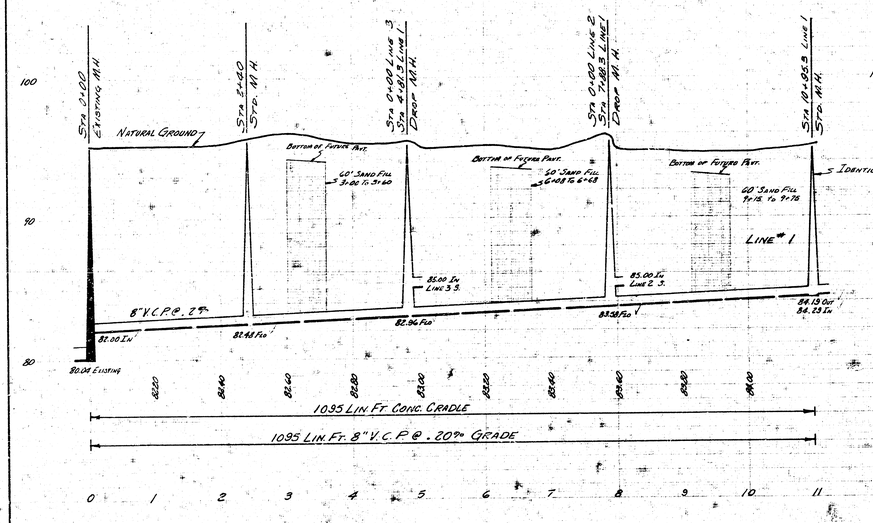

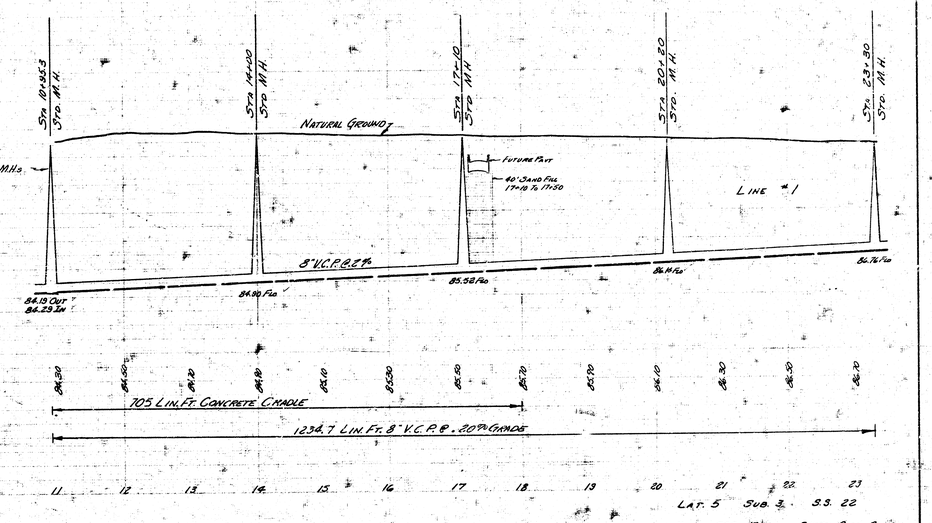

LAT. 5 SUB. 3. S.S. 22

PROJ. C25-13 SHEET 2 OF 3

N

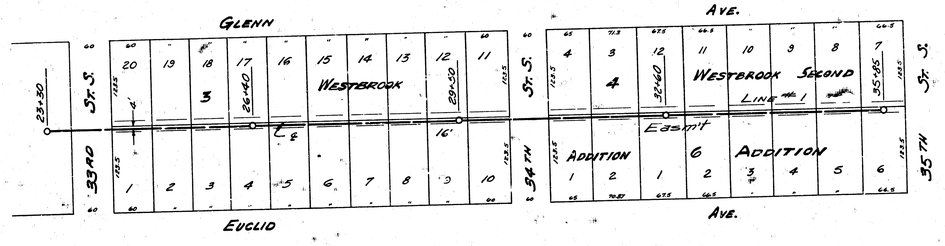

PLAN SCALE 1" = 40'
PROFILE SCALE 1" = 40' HOR. 1" = 4' VERTICAL

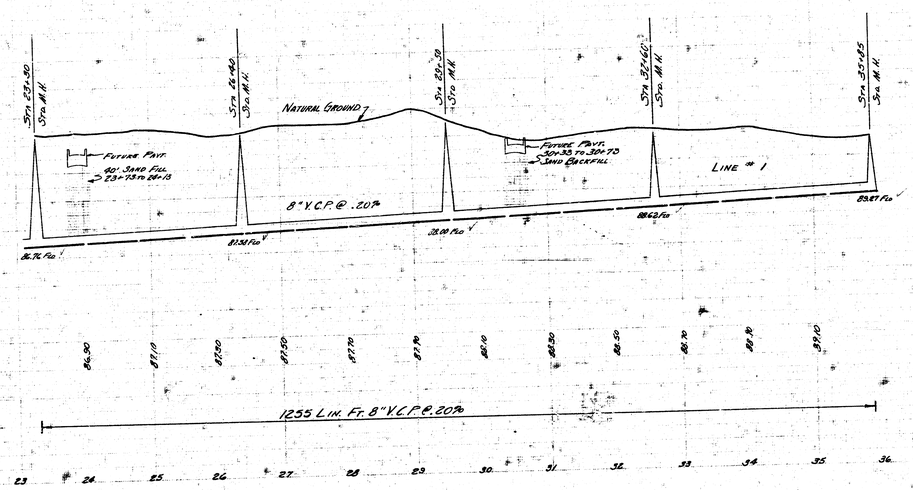

LAT. 5 SUB. 3 SS 22
PROJ. C25-13 SHEET 3 OF 5

N

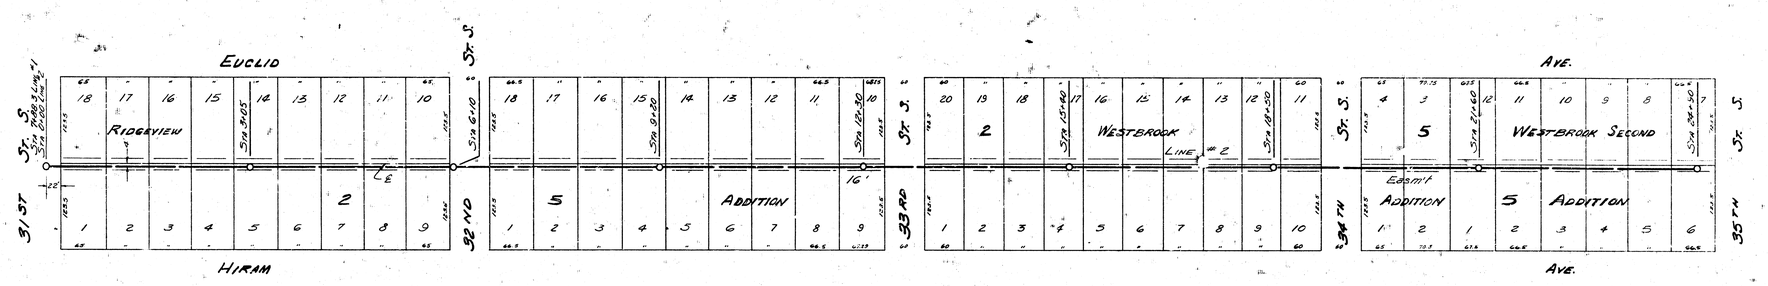

PLAN SCALE 1"= 80'
PROFILE SCALE 1"= 80' HOR. 1"= 4' VERTICAL

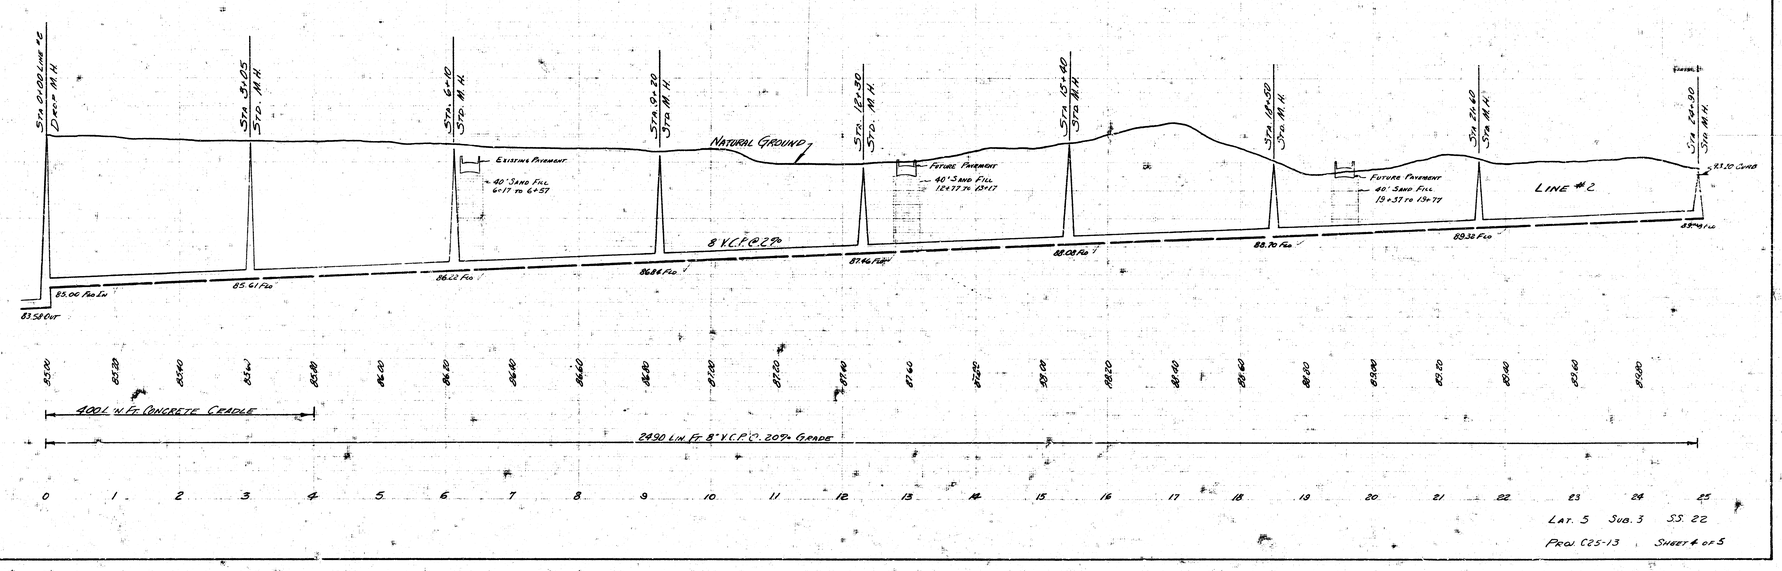

LAT. 5 SUB. 3 SS. 22
PROJ. C25-13 ; SHEET 4 OF 5

N

PLAN SCALE 1"=80'
PROFILE SCALE 1"=80' HOR., 1"=4' VERTICAL

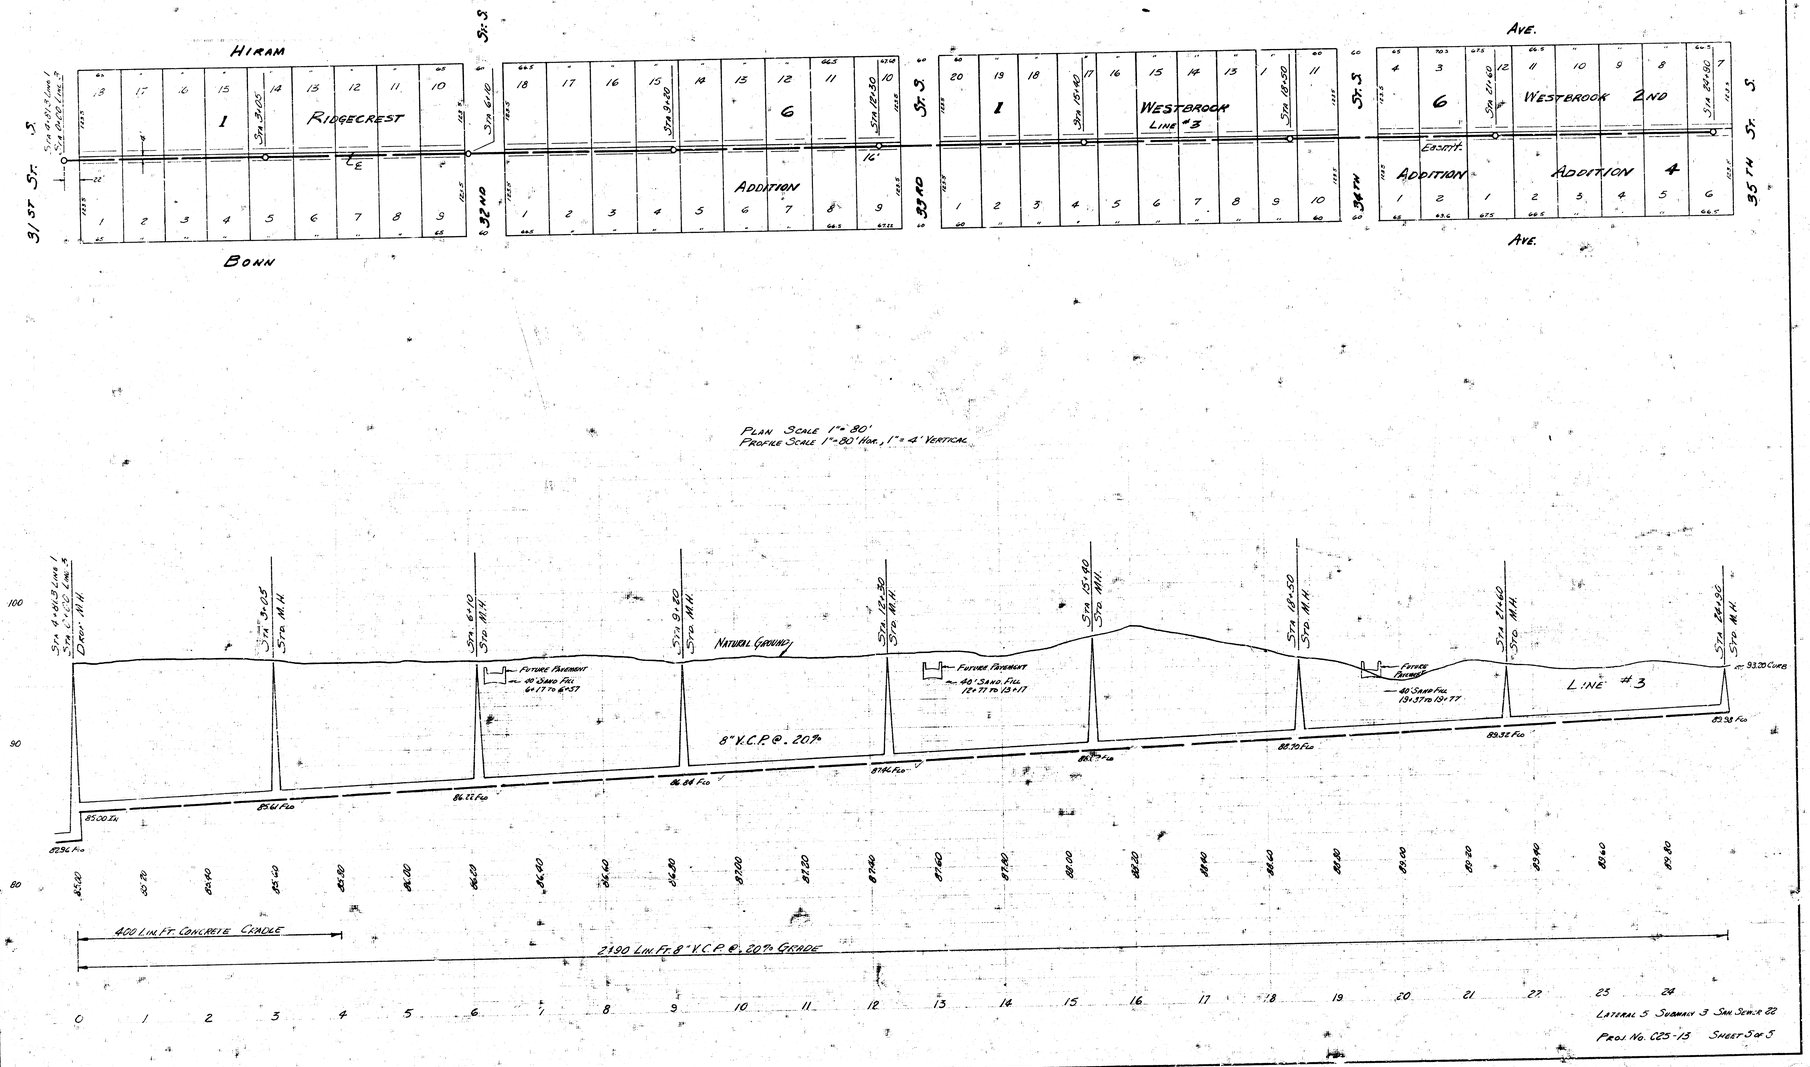

LATERAL 5 SUBAREA 3 SAN SEWER 22

PROJ. NO. C25-13 SHEET 5 OF 5