LOCATION MAP
LAT. 11 SUB. 3 SAN. SEWER 22
CITY OF WICHITA, KANSAS
B.E. SMITH CITY ENGINEER PROJECT NO. C25-42

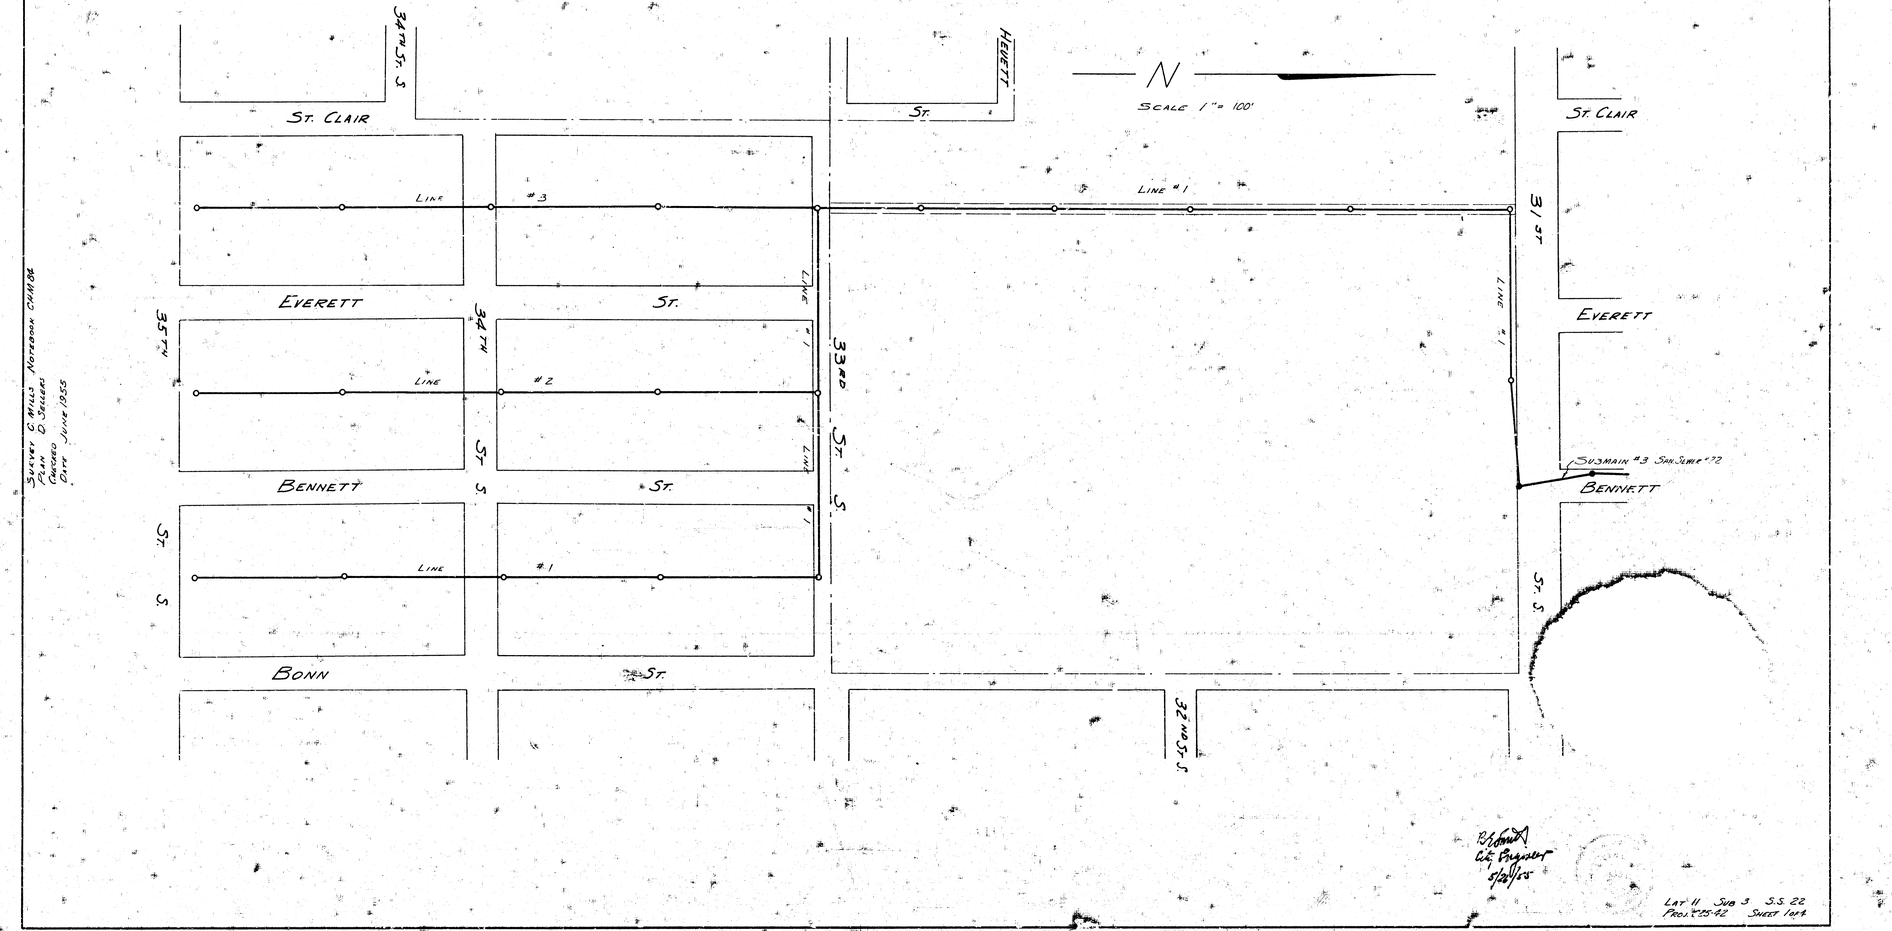

SURVEY C. MILLS NOTEBOOK CWM 94
PLAN D. SKILLING
CHKD
DATE JUNE 1955

B.M. 9761 USGS 3RD SW MERIDIAN & 31 3RD S.
B.M. 93.74 DOUBLE SPIKE 3.5 TEL POST N.S. 31 3RD S, E.S. EVERETT
B.M. 93.84 DOUBLE SPIKE N.S. 20 CONT. 70 S NL 35 1/2 FT S 160 W NL CONN

BENNETT

EVERETT

3/ ST

ST. S.

ST. CLAIR

E. MERIDIAN AVE.

N

STA 0+00

STA 2+00

STA 4+91.43

STA 7+80

STA 10+90

STA 13+80

STA 16+26.53

STA 17+97.03

STA 0+00 LINE #1

E 16' EASMT.

LINE # 1

8" W.L.

33RD

EVERETT

ST. CLAIR

NOTE: VERTICAL RISERS TO BE INSTALLED AS DIRECTED BY THE ENGINEER

PLAN SCALE 1" = 40'
PROFILE SCALE 1" = 30' H. & 1" = 4' V.

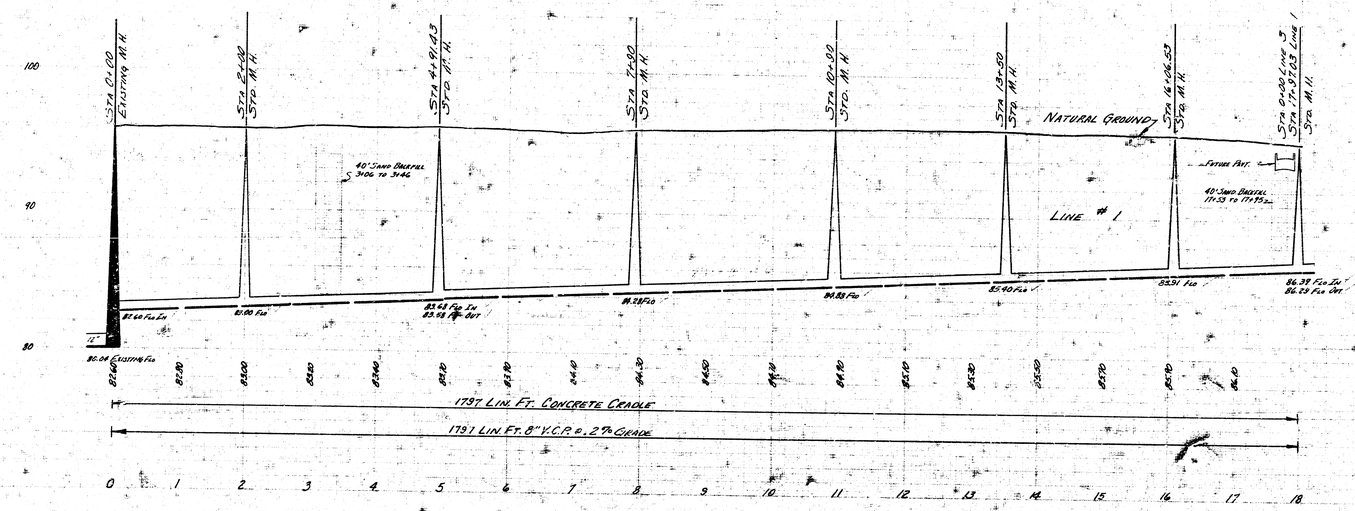

LOT 11 SUB. 3 S.3. 22
PROJ. C25-42 SHEET 2 of 4

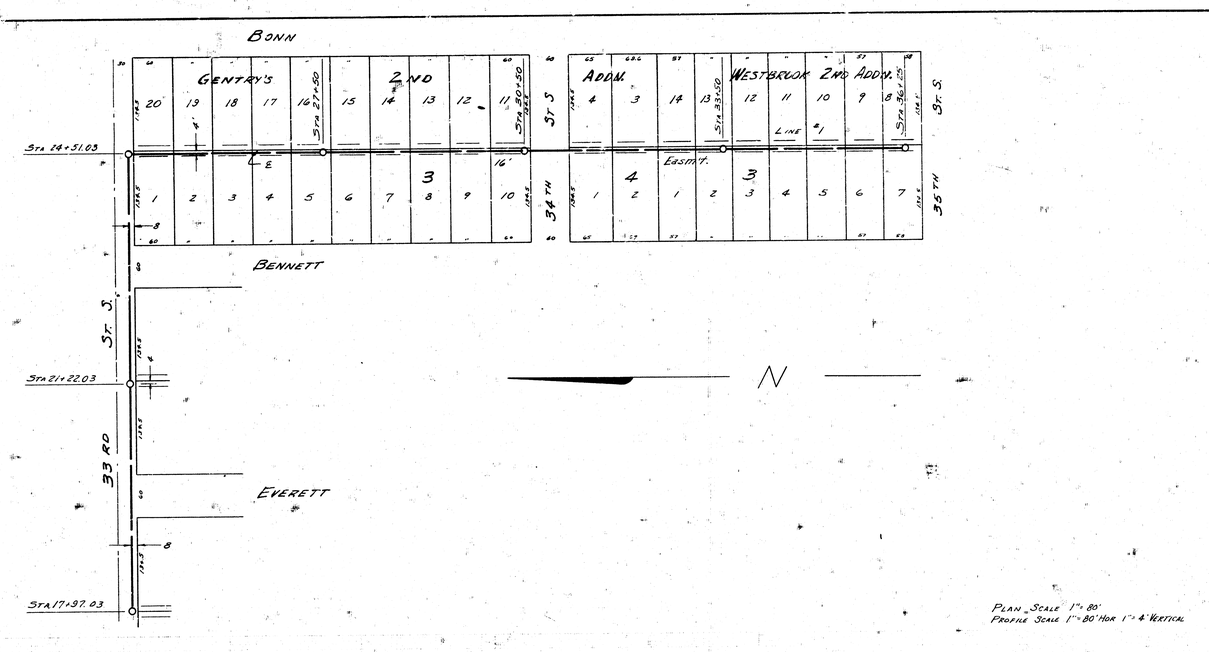

PLAN SCALE 1" = 80'
PROFILE SCALE 1" = 80' HOR 1" = 4' VERTICAL

LAT 11 SUB. 3 S.S. 22

PROJ C25-42 SHEET SHT 4

N

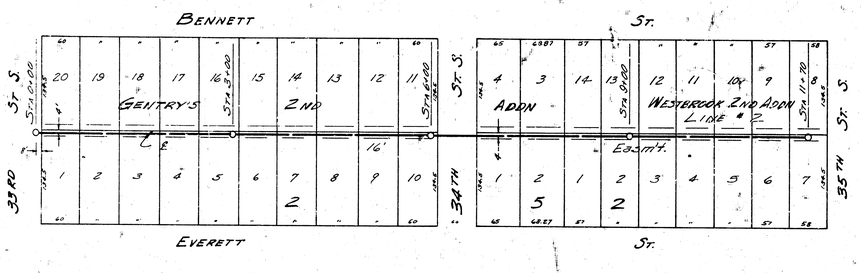

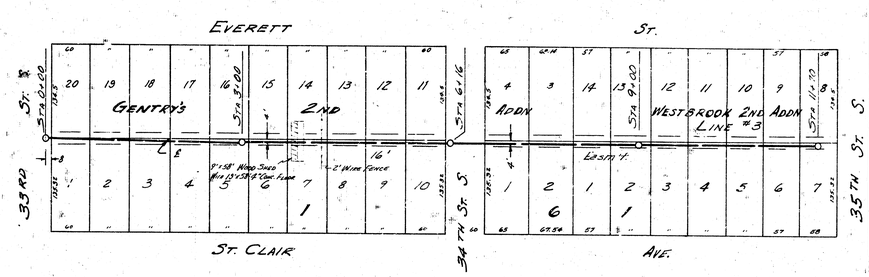

PLAN SCALE 1"=80'
PROFILE SCALE 1"=80' HOR. 1"=8' VERTICAL

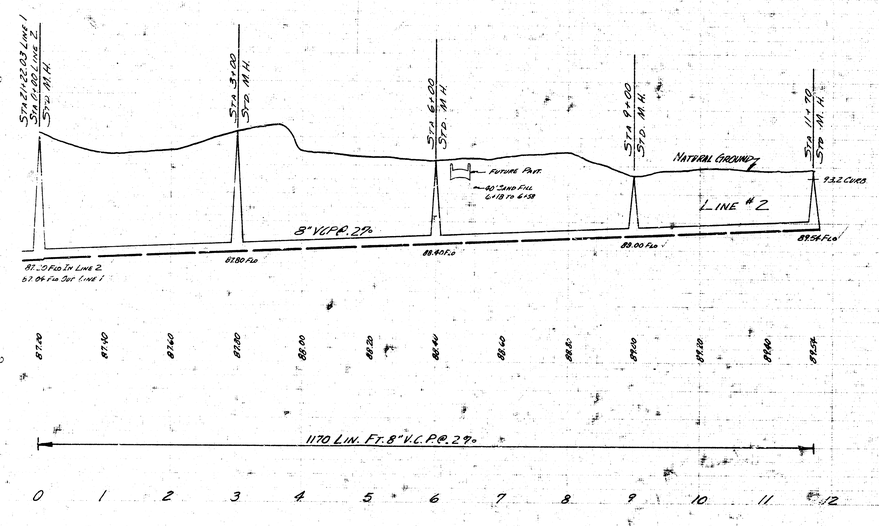

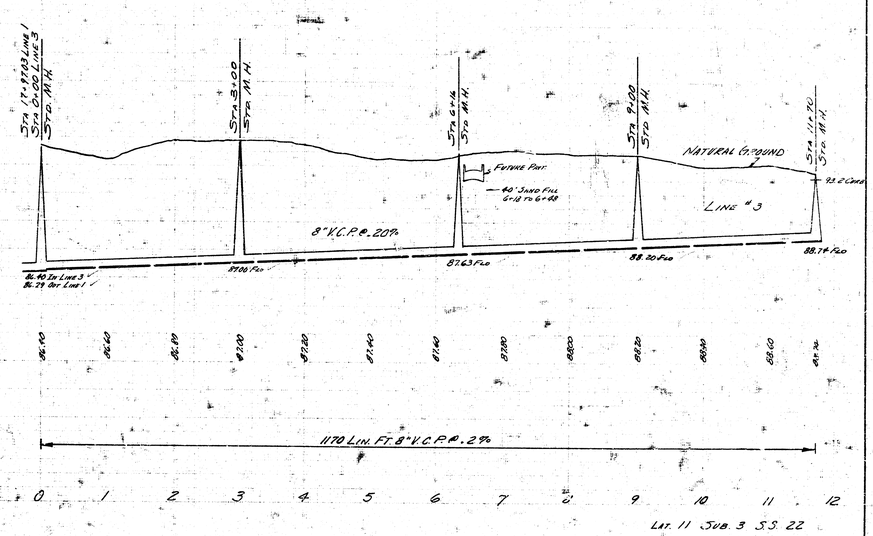

LAT. 11 SUB. 3 S.S. 22

PROJ. NO. C25-42 SHEET 4 OF 4