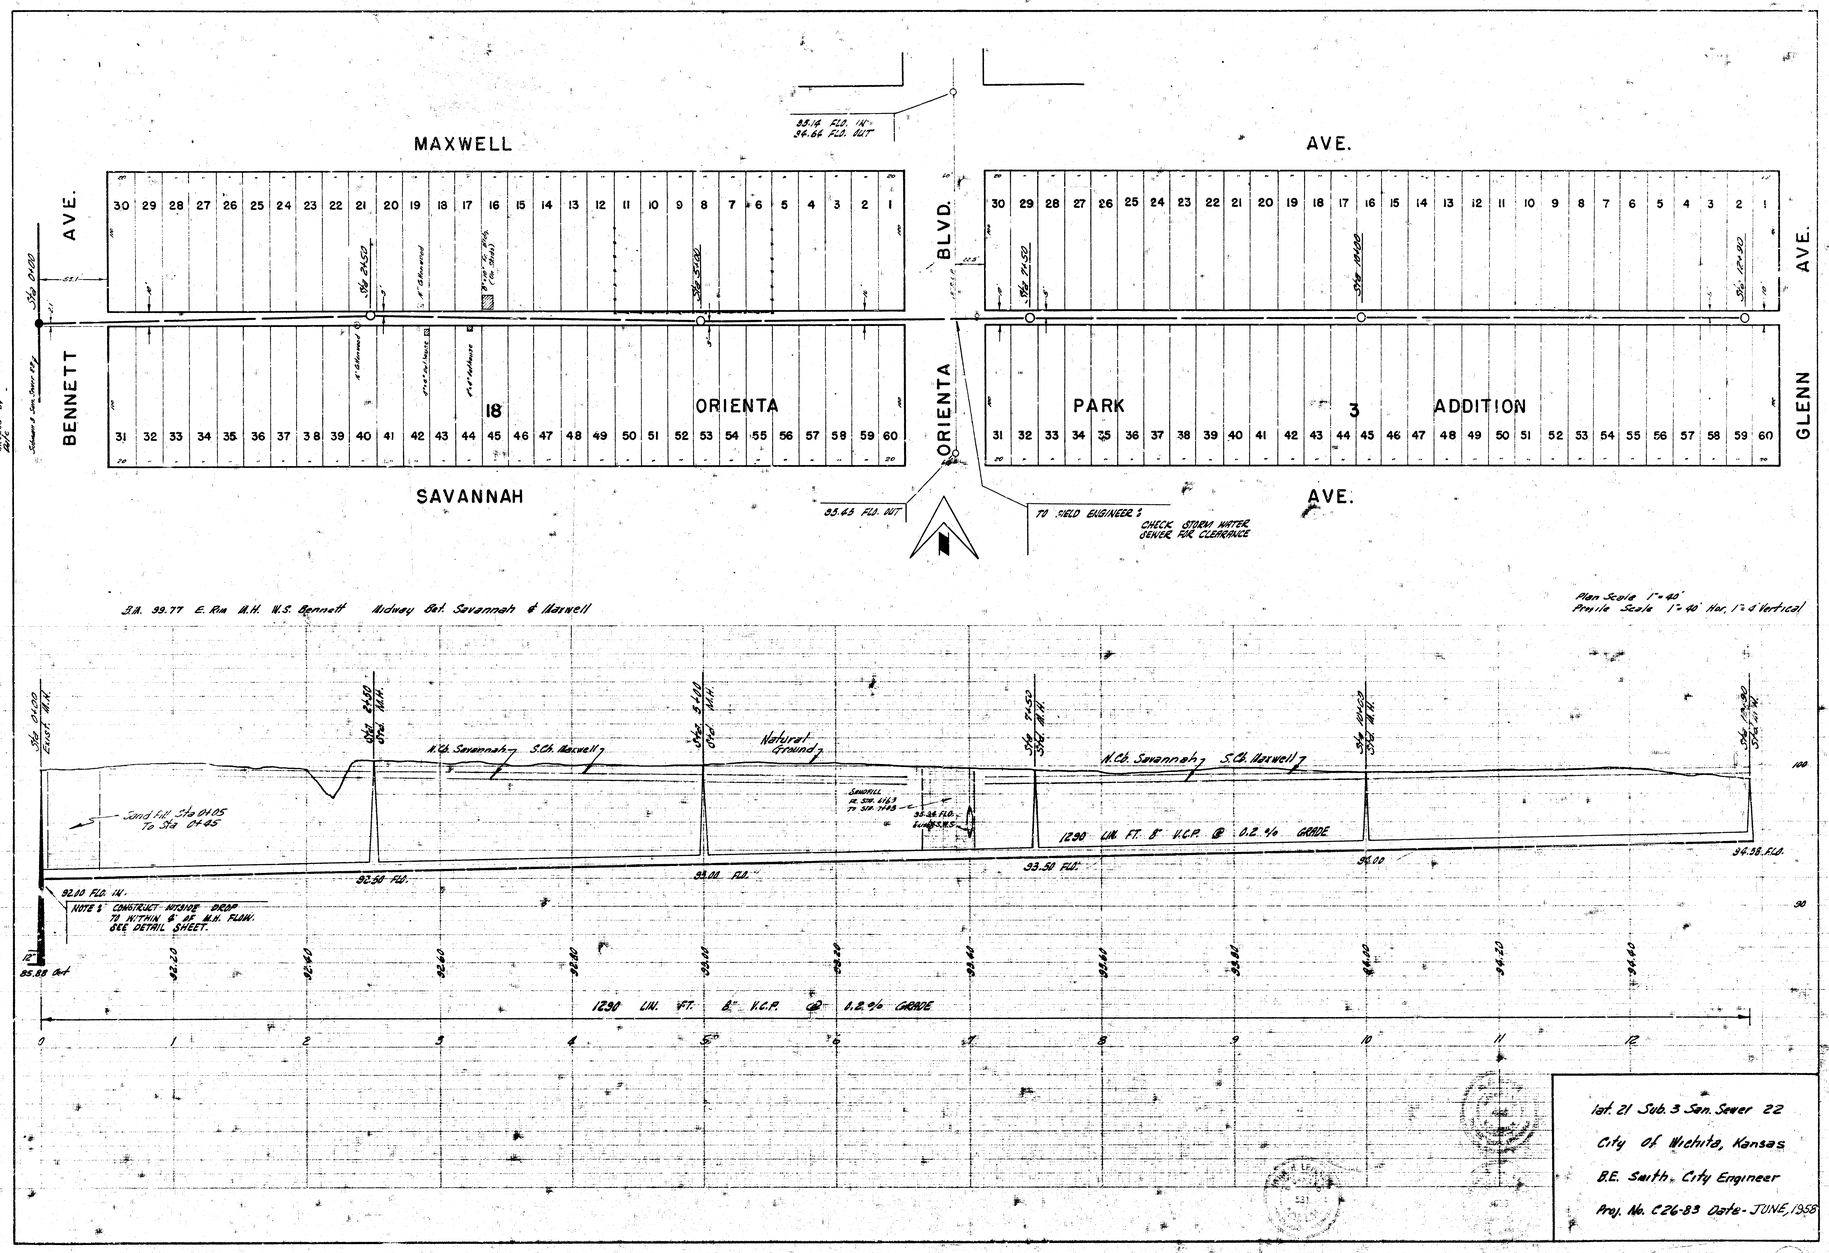
MAXWELL
AVE.
BENNETT
AVE.
ORIENTA
BLVD.
GLENN
AVE.
SAVANNAH
AVE.
18
ORIENTA
PARK
3
ADDITION
TO FIELD ENGINEER:
CHECK STORM WATER SEWER FOR CLEARANCE
Plan Scale 1"=40'
Profile Scale 1"=40' Hor, 1"=4' Vertical
N.Ch. Savannah
S.Ch. Maxwell
Natural Ground
Sand Fill Sta 0+05 To Sta 0+45
1290 LIN. FT. 8" V.C.P. @ 0.2 % GRADE
92.50 FLO.
93.00 FLO.
93.50 FLO.
94.00
94.38 FLO.
92.10 FLO. IN.
NOTE: CONSTRUCT OUTSIDE DROP TO WITHIN 4' OF M.H. FLOW. SEE DETAIL SHEET.
1290 LIN. FT. 8" V.C.P. @ 0.2 % GRADE
lat. 21 Sub. 3 San. Sewer 22
City Of Wichita, Kansas
B.E. Smith, City Engineer
Proj. No. C26-83 Date- JUNE, 1958