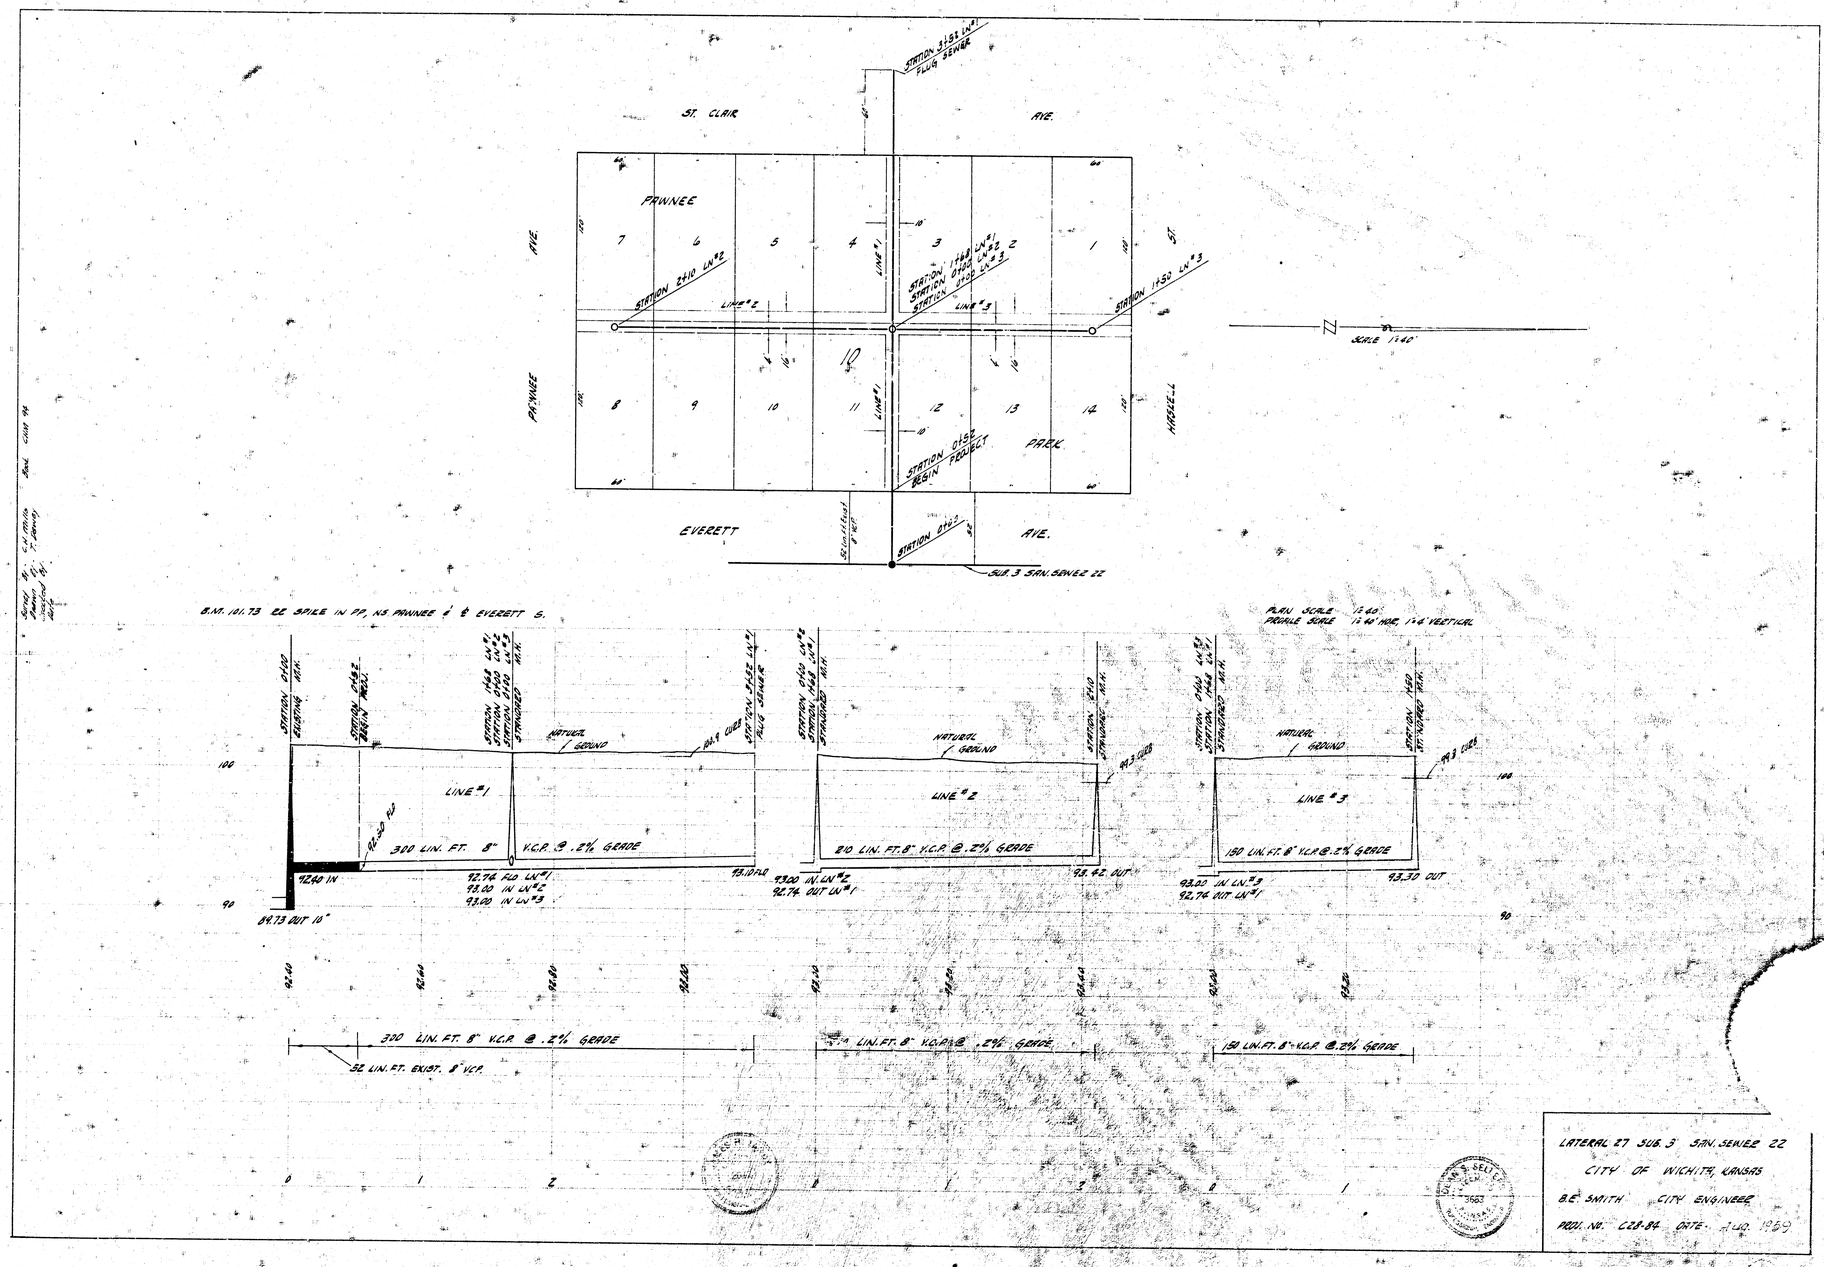
STATION 3+82 LN#1
FLUG SEWER
ST. CLAIR
AVE.
PAWNEE
AVE.
PAWNEE
7
6
5
4
3
2
1
8
9
10
11
12
13
14
10
LINE #1
LINE #2
LINE #3
STATION 2+10 LN#2
STATION 1+80 LN#1
STATION 0+00 LN#2
STATION 0+00 LN#3
STATION 1+50 LN#3
ST.
HASKELL
PARK
STATION 0+00
BEGIN PROJECT
EVERETT
AVE.
STATION 0+00
SUB. 3 SAN. SEWER 22
SCALE 1"=40'
B.M. 101.73 PK SPIKE IN FP, NS PAWNEE & E EVERETT S.
STATION 0+00
EXISTING M.H.
STATION 1+82
DROP MH.
STATION 1+82
STATION 0+00
STANDARD M.H.
STATION 1+82 LN#1
STATION 0+00 LN#2
STATION 0+00 LN#3
STATION 1+82
PLUG SEWER
NATURAL
GROUND
LINE #1
90.9 CURB
92.30 FG
300 LIN. FT. 8" V.C.P. @ .2½ GRADE
92.40 IN
84.73 OUT 10"
92.74 FG LN#1
93.00 IN LN#2
93.00 IN LN#3
93.10 FG
STATION 0+00
STANDARD M.H.
STATION 2+10
STANDARD M.H.
STATION 0+00 LN#2
STATION 1+82 LN#1
NATURAL
GROUND
LINE #2
90.3 CURB
210 LIN. FT. 8" V.C.P. @ .2½ GRADE
93.00 IN LN#2
92.74 OUT LN#1
93.42 OUT
STATION 0+00
STANDARD M.H.
STATION 1+50
STANDARD M.H.
STATION 0+00 LN#3
STATION 1+82 LN#1
NATURAL
GROUND
LINE #3
90.3 CURB
150 LIN. FT. 8" V.C.P. @ .2½ GRADE
93.00 IN LN#3
92.74 OUT LN#1
93.30 OUT
STATION 1+82
STA. NOTHING MAR.
100
90
92.40
92.60
92.80
93.00
93.20
93.40
93.60
93.80
300 LIN. FT. 8" V.C.P. @ .2½ GRADE
52 LIN. FT. EXIST. 8" V.C.P.
210 LIN. FT. 8" V.C.P. @ .2½ GRADE
150 LIN. FT. 8" V.C.P. @ .2½ GRADE
0
1
2
PLAN SCALE 1"=40'
PROFILE SCALE 1"=40' HOR. 1"=4' VERTICAL
LATERAL 27 SUB. 3 SAN. SEWER 22
CITY OF WICHITA, KANSAS
B.E. SMITH CITY ENGINEER
PROJ. NO. C28-84 DATE: AUG. 1959
3663