Benchmarks

BM #1: "□" Cut in Top of Curb at Northwest Croner of Parking Lot, Lot 1, Block A, St. Peter the Apostle Catholic Church 2nd Addition.
Elev. = 150.34 (City Datum)

BM #2: "□" Cut in ℄ of Curb Inlet Top Adjacent to Northeast Corner of Lot 17, Block C, Harvest Ridge Addition
Elev. = 145.89 (City Datum)

BM #3: " + " Cut in ℄ of Curb Adjacent to Southwest Corner of Tract "H" Block A, Harvest Ridge Addition
Elev. = 148.67 (City Datum)

Scale: 1" = 20' Horizontal
1" = 5' Vertical
• = Iron

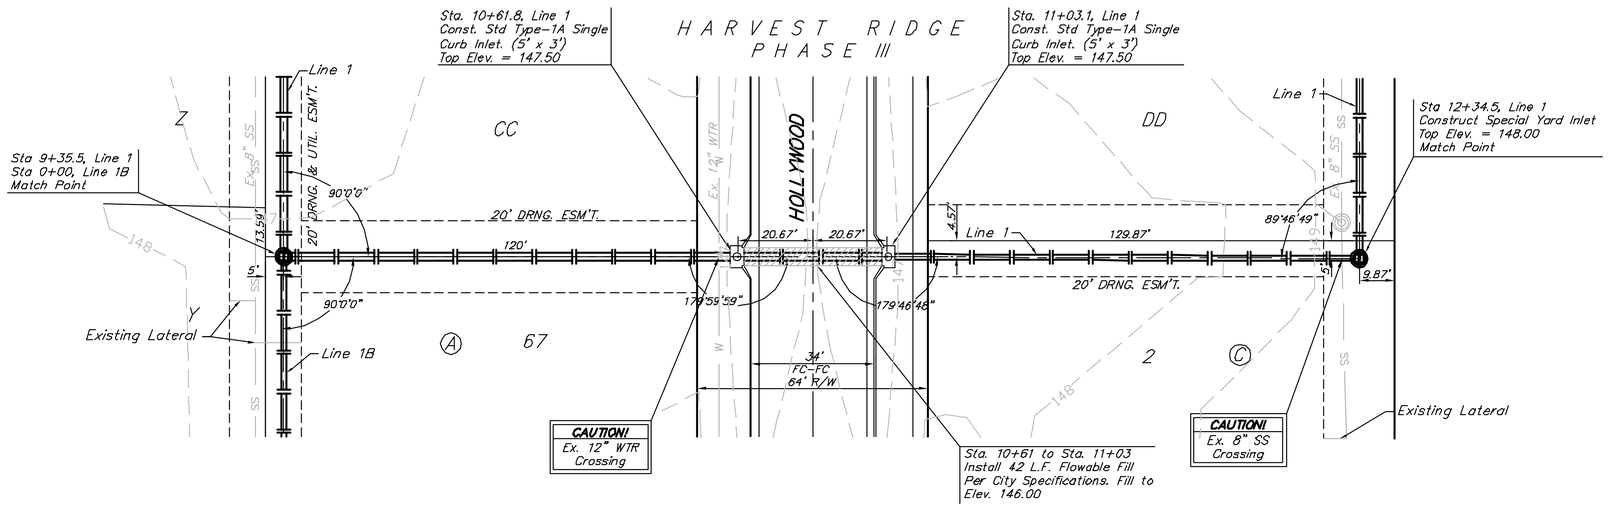

Note:
Contours shown represent the site after Mass Grading has been completed. Cross sections are based on the site after Mass grading

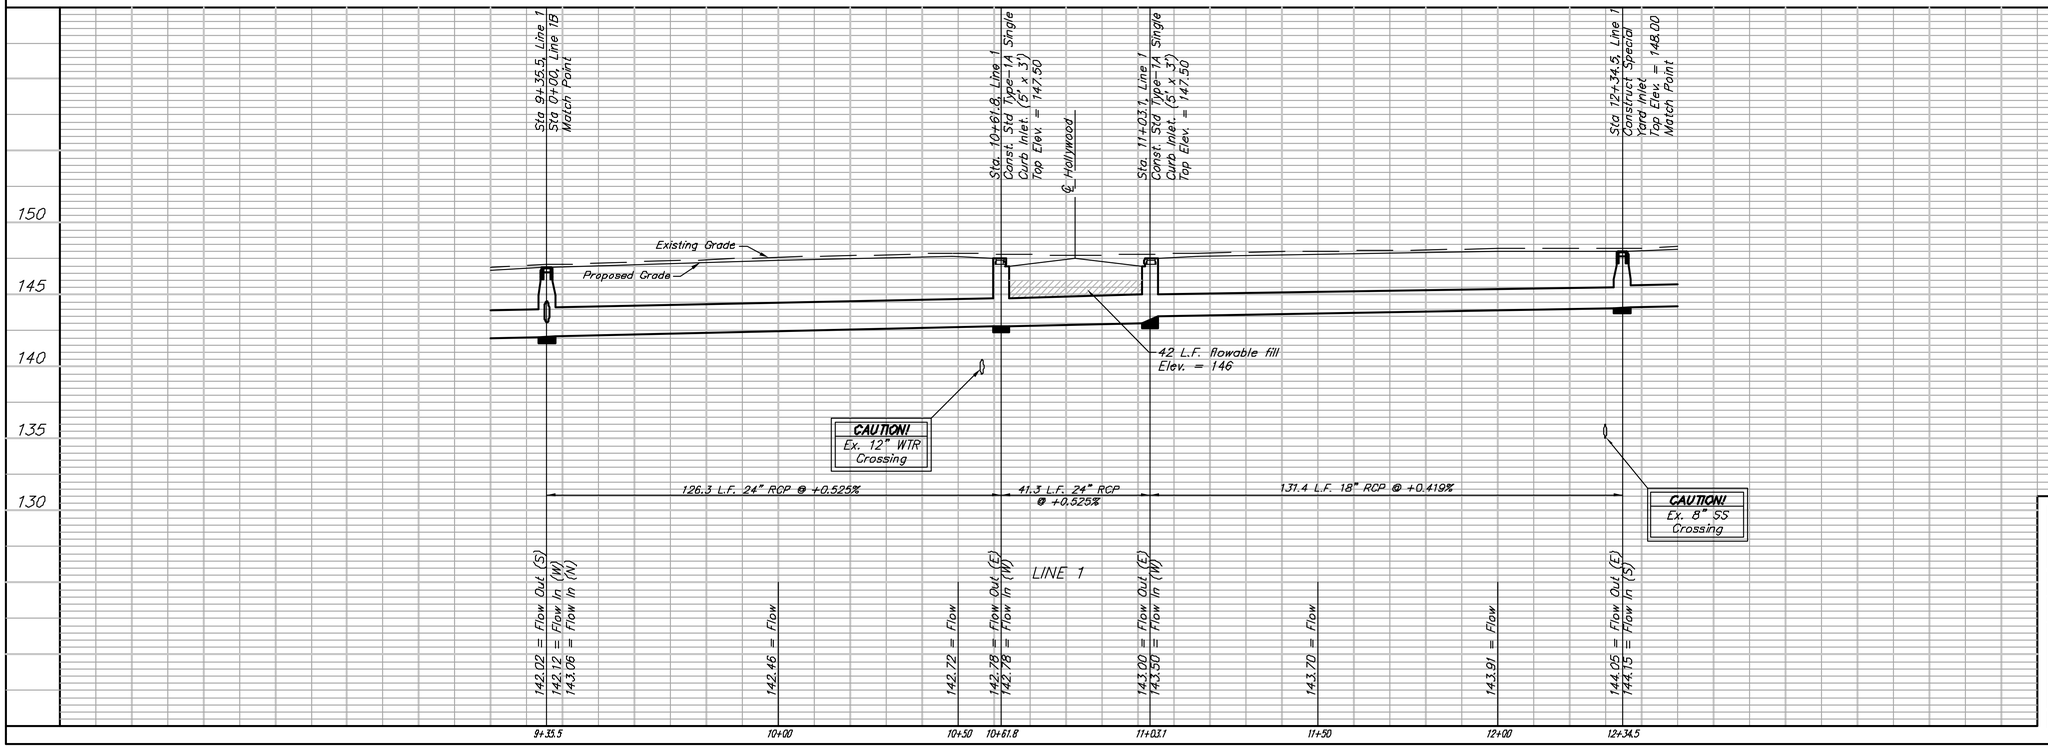

Baughman

HARVEST RIDGE - PH. III
LINE 1
STORM WATER SEWER IMPROVEMENTS

Baughman Company, P.A. 315 Elm St. Wichita, KS 67211 P 316.263.7221 F 316.263.0149
ENGINEERING | SURVEYING | PLANNING | LANDSCAPE ARCHITECTURE

PROJECT NUMBER 47283807	DESIGN MWS / DRAWN JRW
REVISION:	APPROVED MWS / DATE 3-24-08
	SCALE Noted
	SHEET 15 OF 38

Harvest Ridge\Phase3\STR\1218_SWS.dwg 06-12-E710