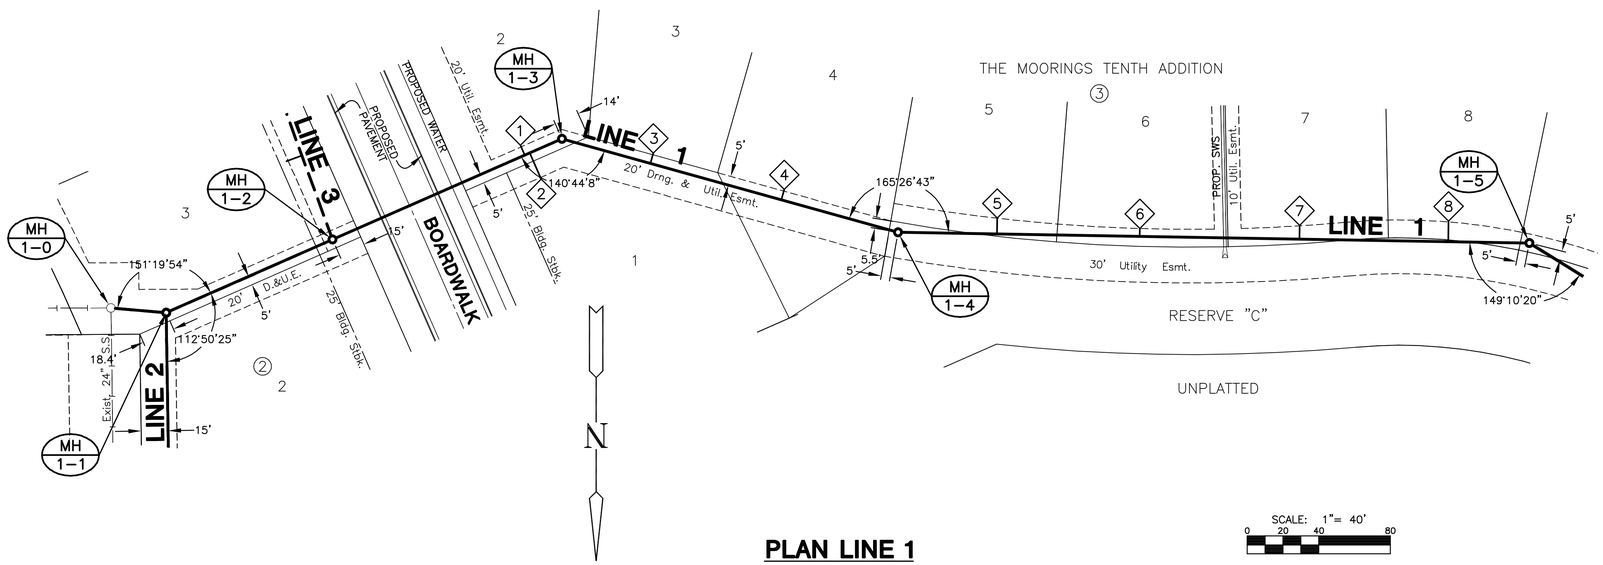

PLAN LINE 1

SCALE: 1"= 40'

0 20 40 80

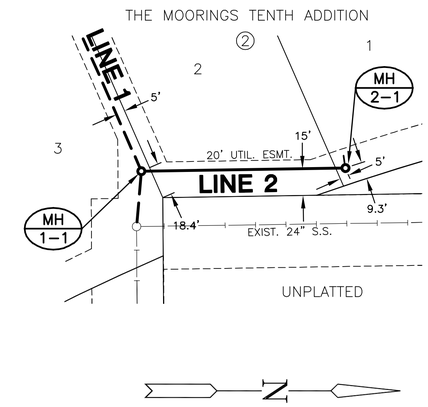

PLAN LINE 2

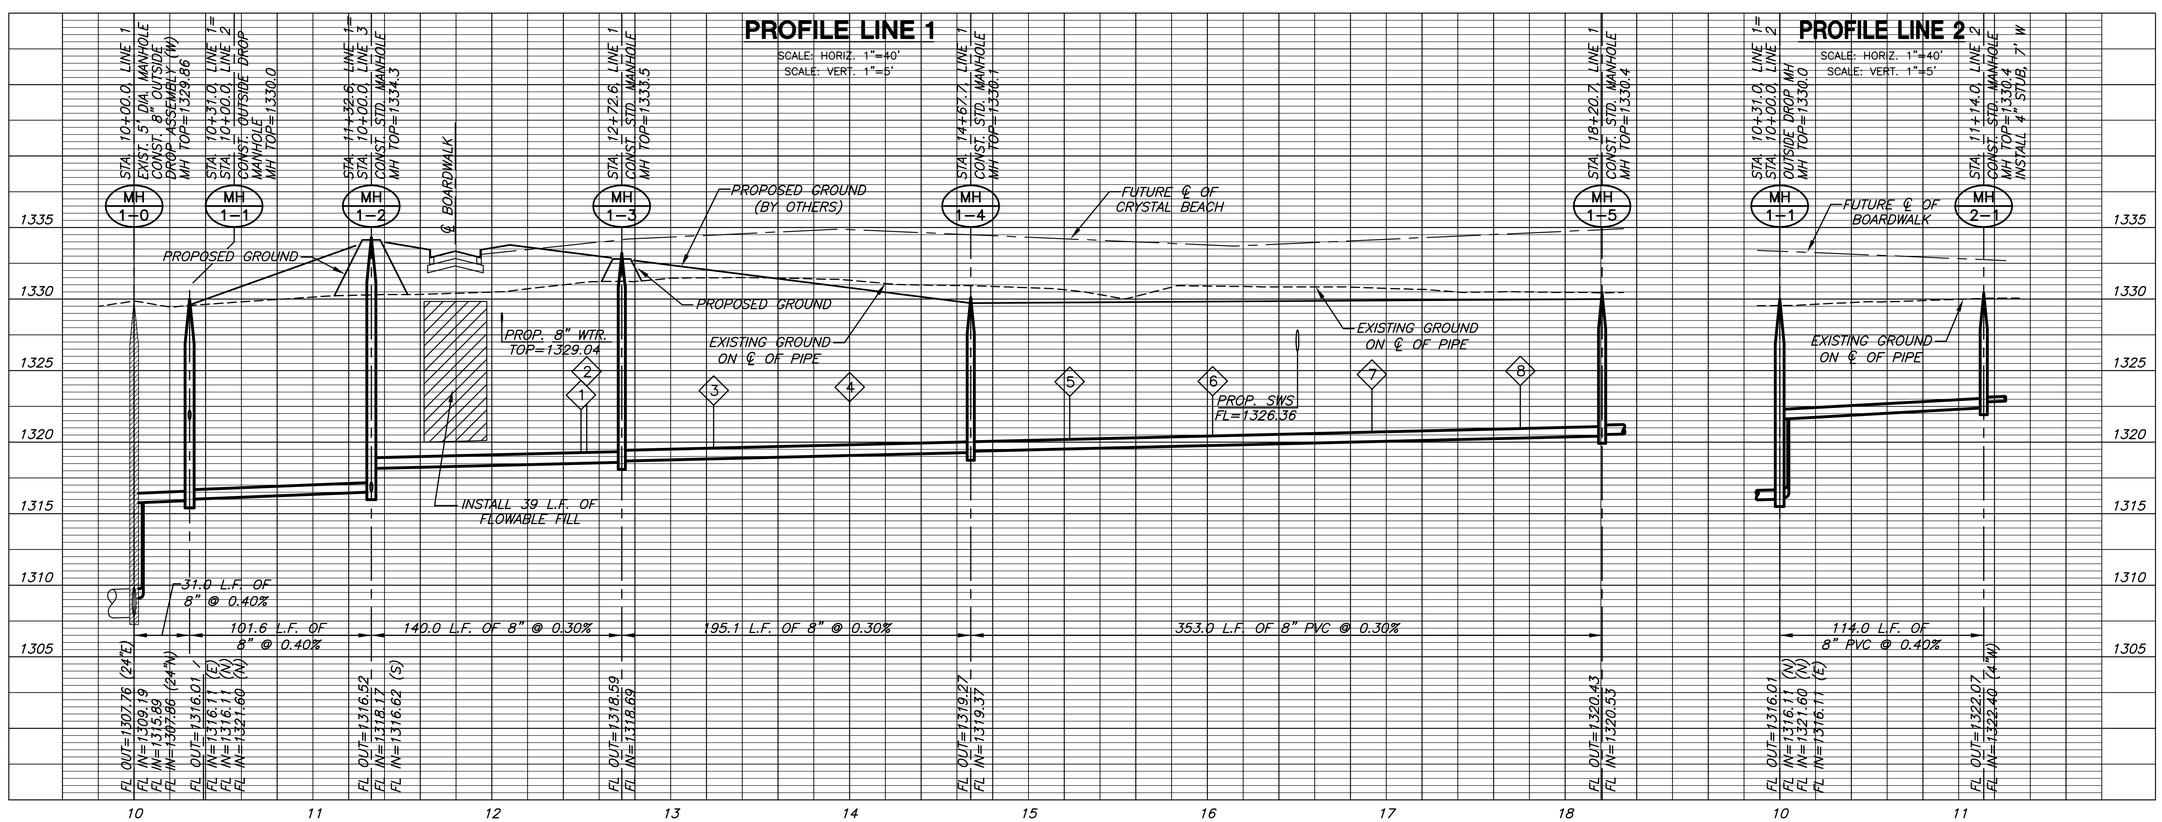

MKEC ENGINEERING CONSULTANTS, INC.
411 N. WEBB ROAD
WICHITA, KS. 67206
316 - 684 - 9600

LATERAL 14, MAIN 15, SS #23
THE MOORINGS TENTH ADDITION

LINES 1 & 2
SHEET TITLE

468-84467
PROJECT NUMBER

DFL
DESIGN BY

DMU
DRAWN BY

GJA
CHECKED BY

ISSUED
May 2008

REVISED

SHEET NO.
5 of 21

J:\CIVIL\06608\DWG\SAN\06608_B1.DWG

PLOTTED: Wednesday, May 28, 2008 @ 04:19PM