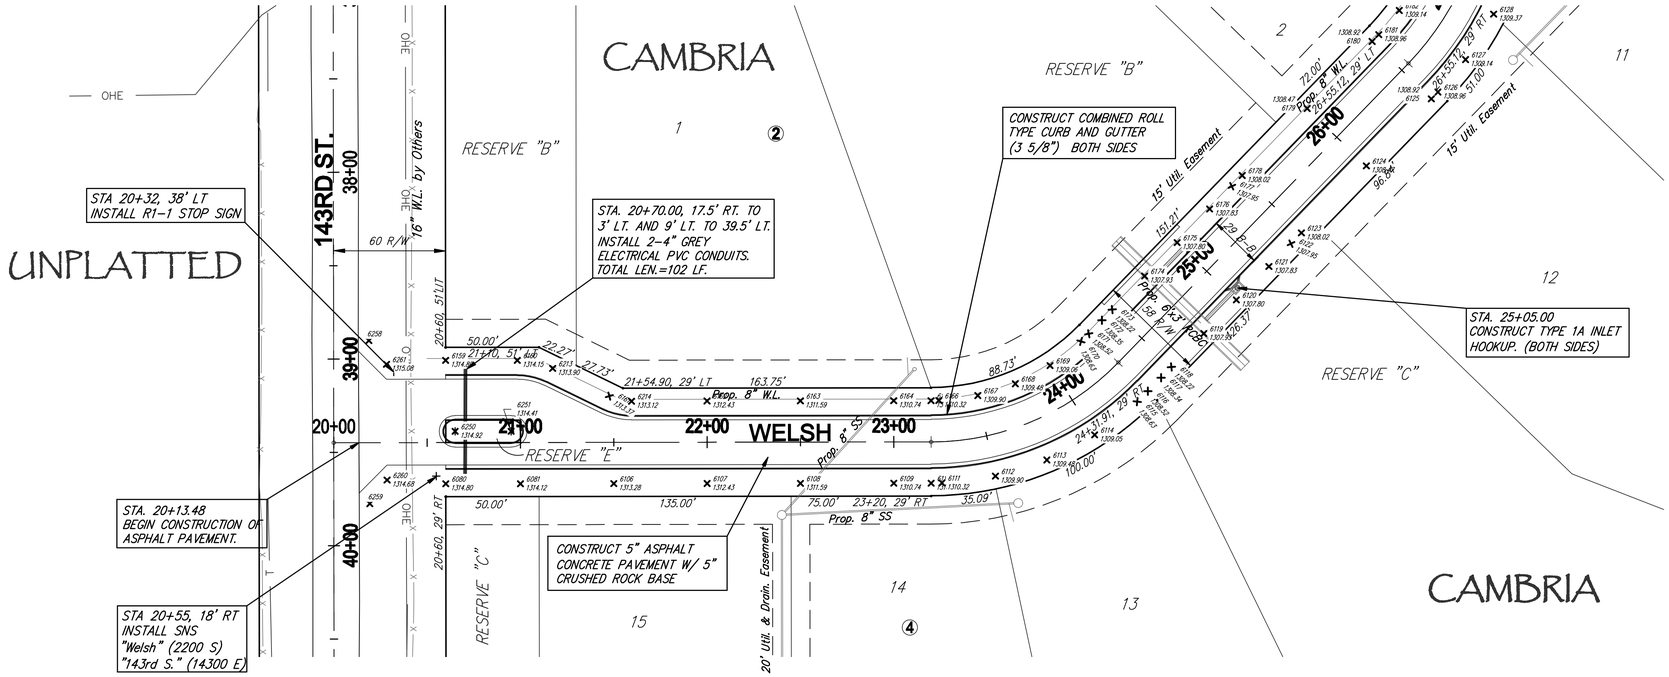

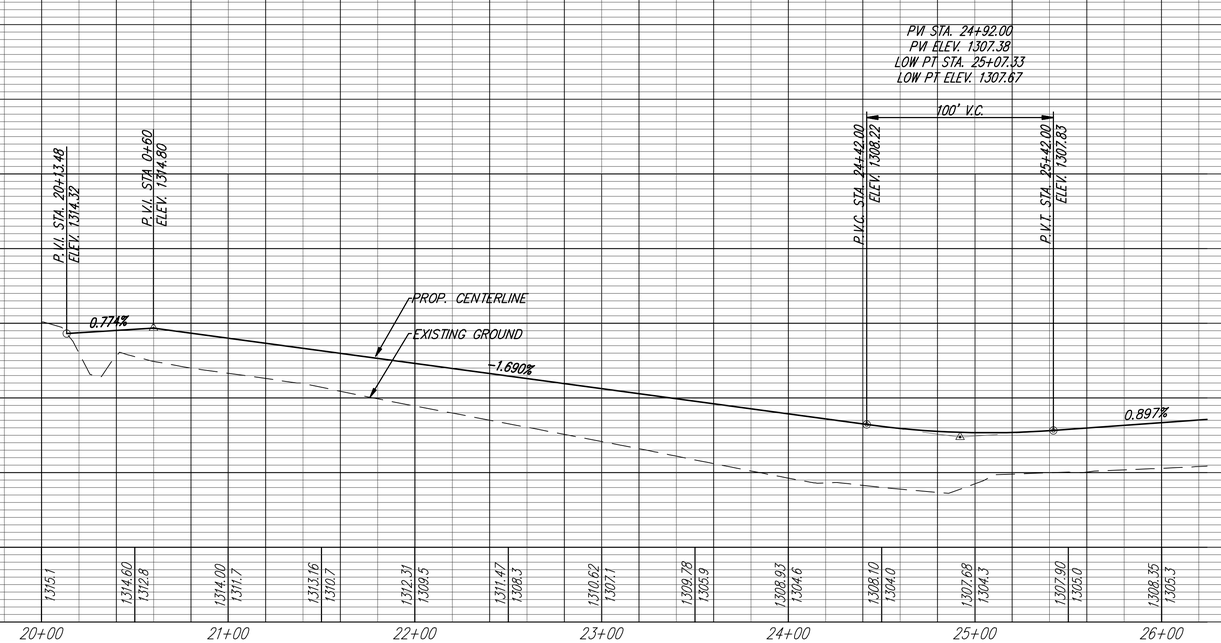

Ruggles & Bohm, P.A.
Engineering Surveying Land Planning

DESIGN AML
DRAWN AML
CHECKED
APPROVED
DATE Mar. 11, 2008
UTILITY
Date

PROJECT NUMBER 472-84650
DRAWING FILE paving (WELSH-CELTIC 01)

CAMBRIA ADDITION
WELSH / CELTIC
WICHITA, KANSAS

3190E

7
33