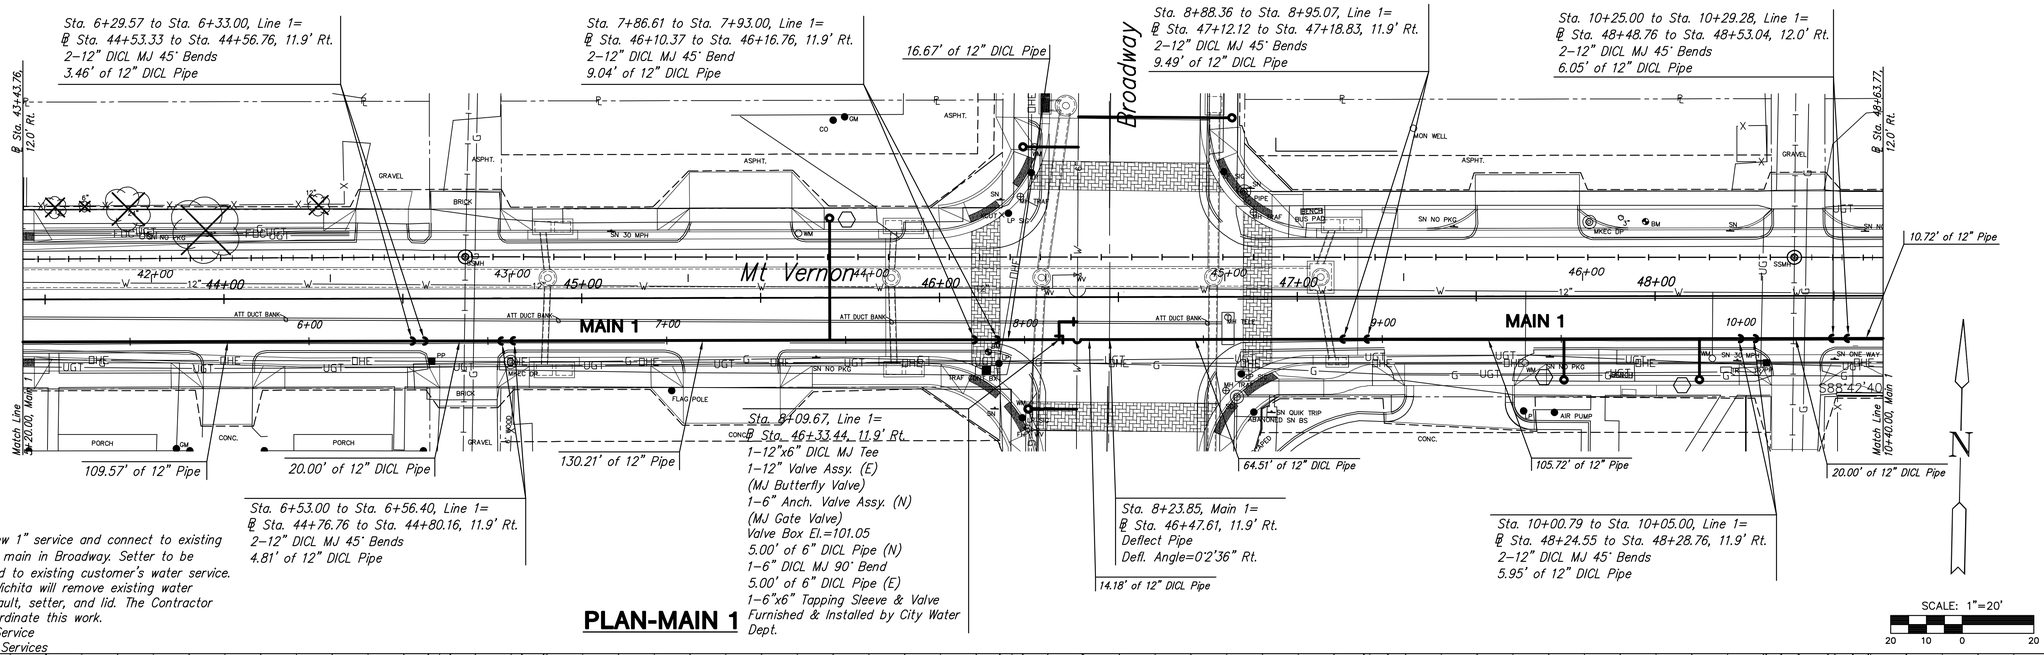

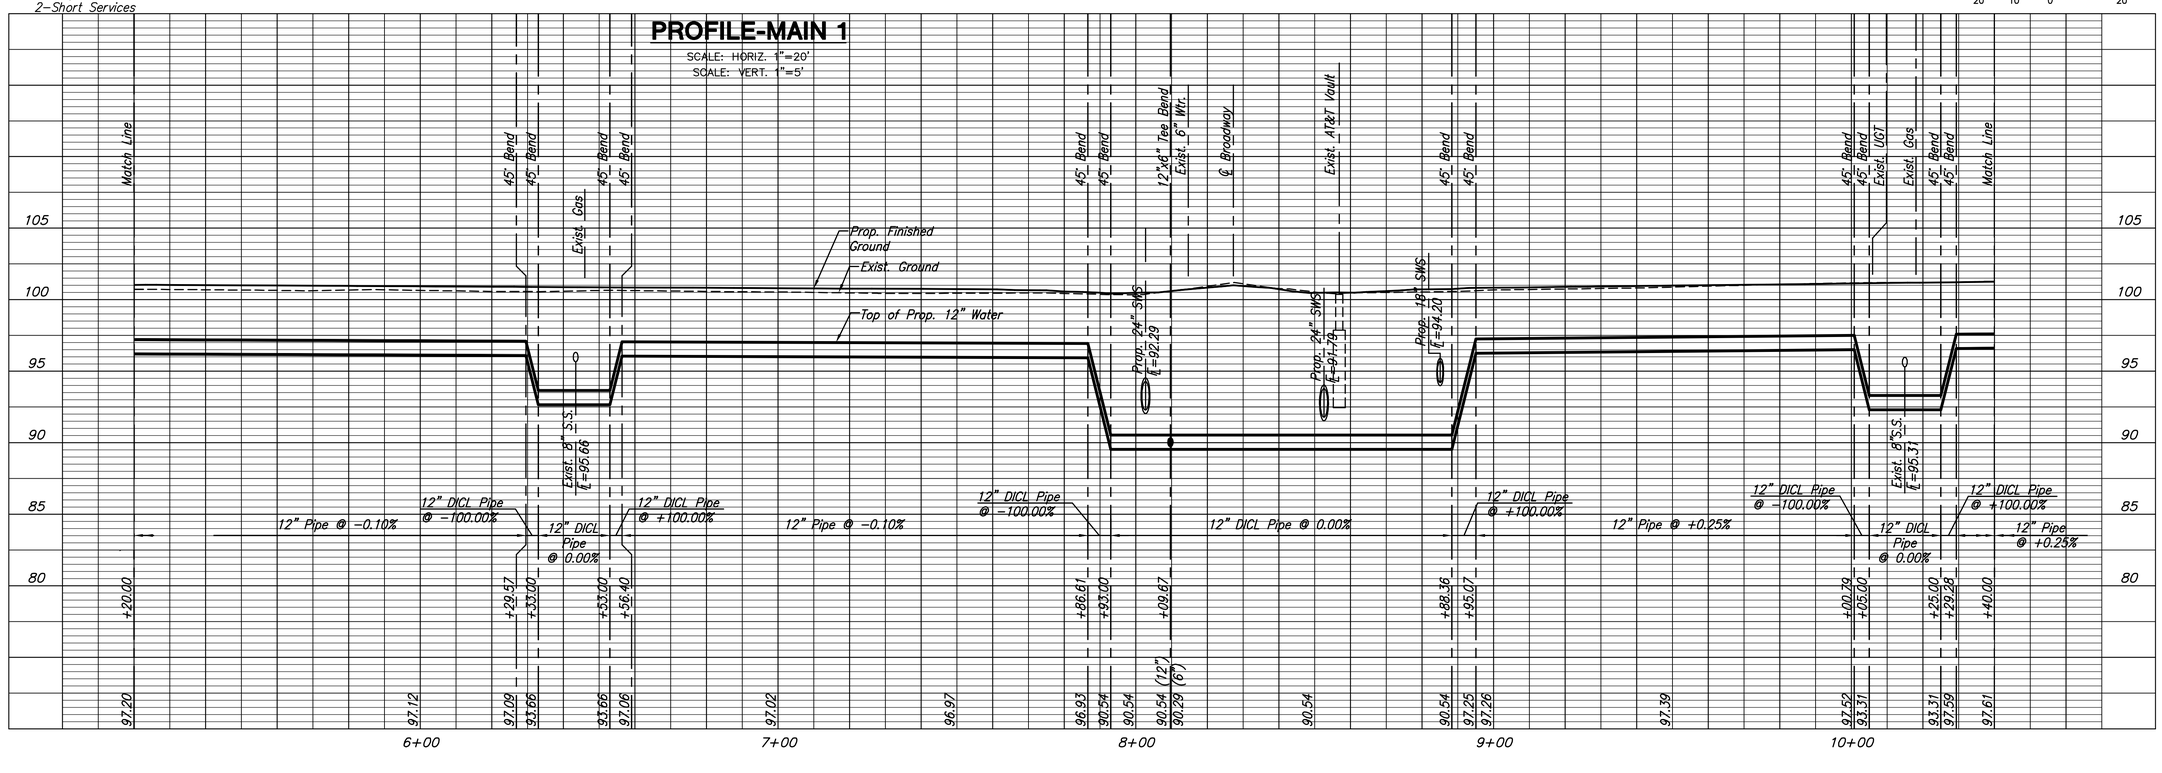

MKEC ENGINEERING CONSULTANTS, INC.
411 N. WEBB ROAD
WICHITA, KS. 67206
316 - 684 - 9600

MT VERNON STREET AND DRAINAGE IMPROVEMENTS FROM GREENWAY TO BROADWAY

Water Main 1
Sta. 5+20 to Sta. 10+40

SHEET TITLE
PROJECT NUMBER: 472–84289, 448–90385, 468–84514

DESIGN BY: JRA
DRAWN BY: JSB
CHECKED BY: JRA

ISSUED: May 27, 2008
REVISED

SHEET NO. 63 of 120

PLOTTED: Tuesday, May 27, 2008 @ 04:35PM

J:\CIVIL\05620\DWG\WTR\05620-C2.DWG