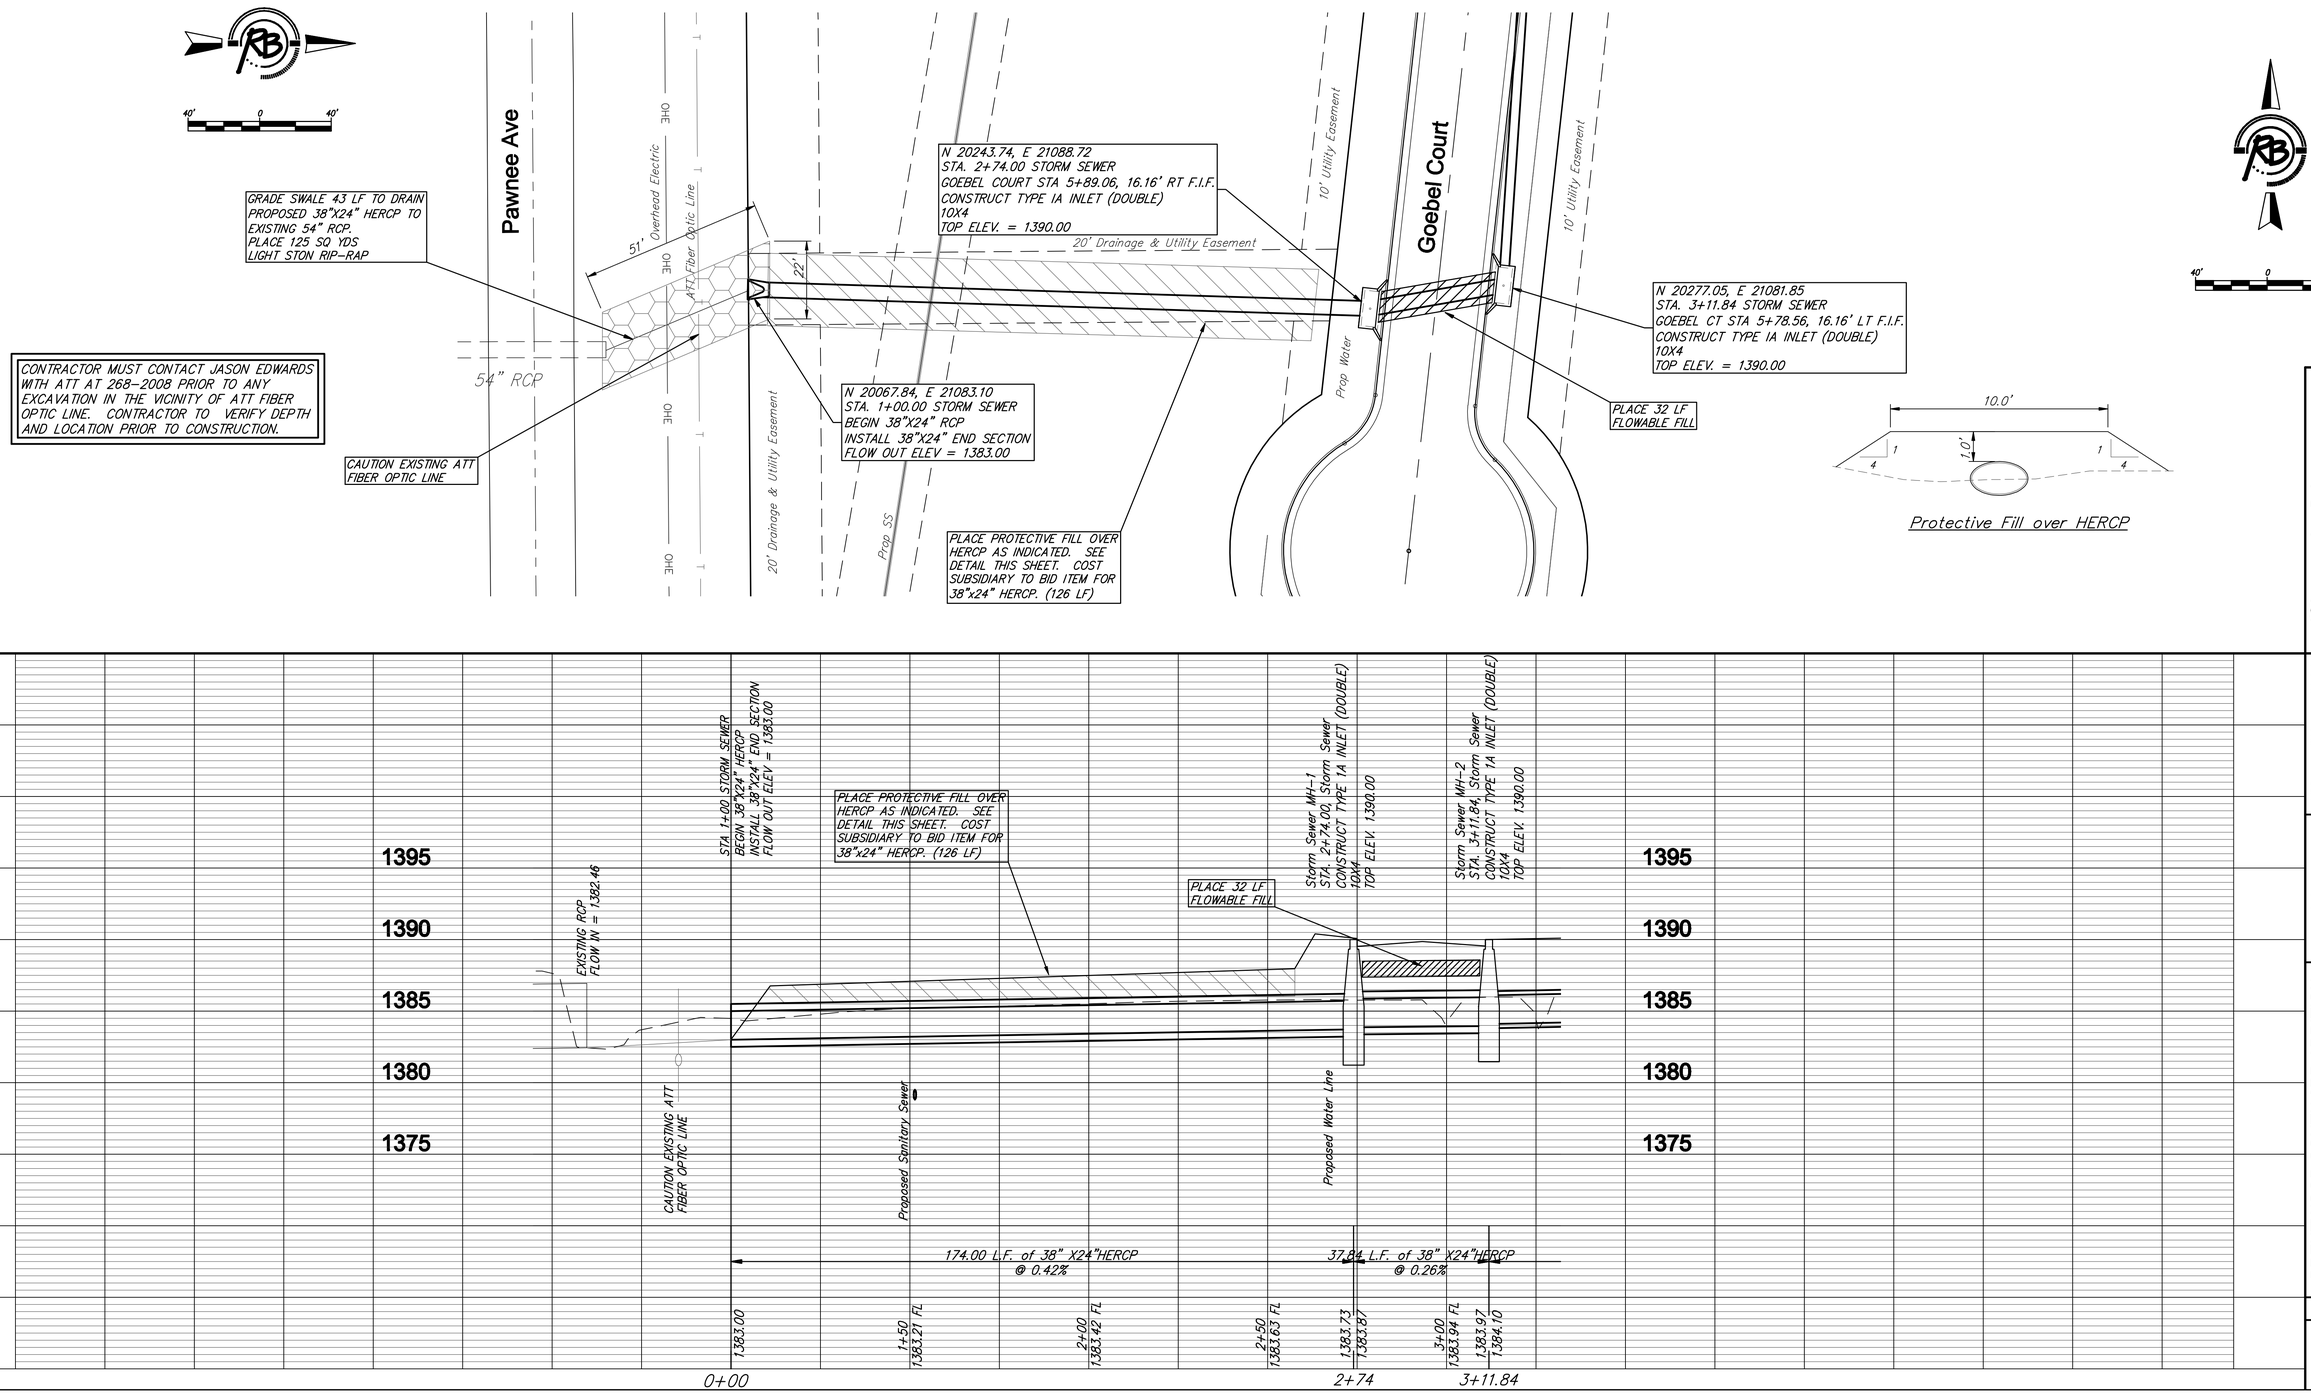

Rundquist & Bartlett, P.A.
Engineering Surveying Land Planning
Wichita, Kansas
Phone: 316-262-2691
Fax: 316-262-1799
www.rundquistbartlett.com

DESIGNED EJG
DRAWN EJG
DATE May 13, 2008
VERIFIED

PROJECT NUMBER 472-84656
DRAWING FILE Engineering Base [SWS (1)]

BRENTWOOD SOUTH 3RD ADDITION
Storm Water Sewer
WICHITA, KANSAS

3212E