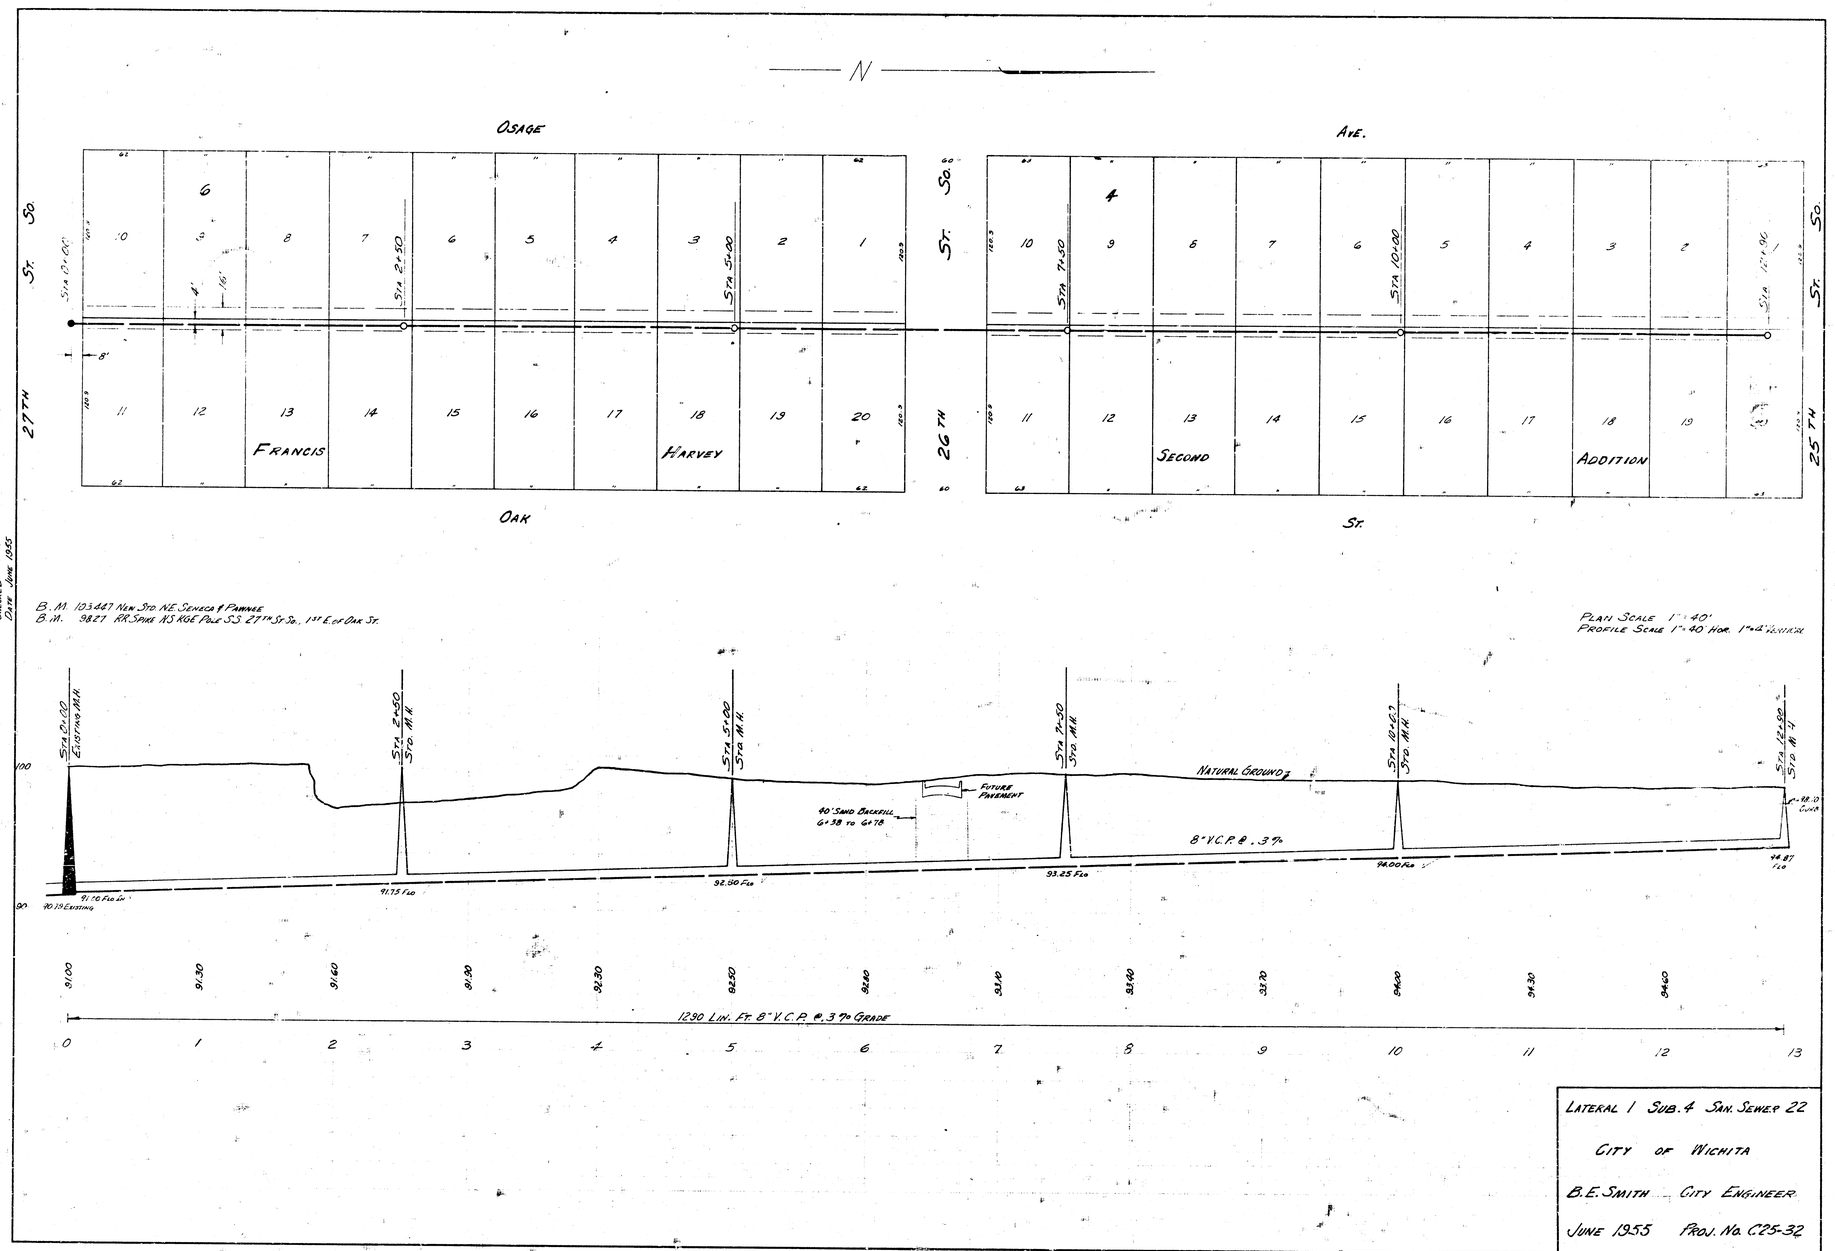

LATERAL 1 SUB. 4 SAN. SEWER 22

CITY OF WICHITA

B.E. SMITH CITY ENGINEER

JUNE 1955 PROJ. No. C25-32