
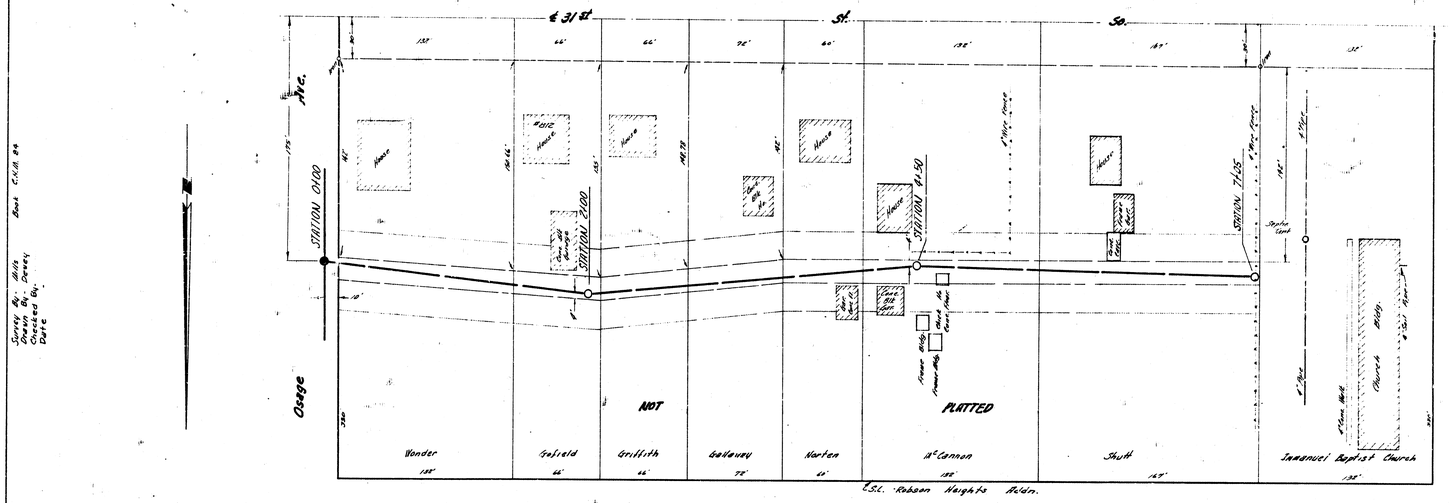


Survey By: Wilh
Drawn By: Dewey
Checked By:
Date

Book C.H.B. 84

B.M. 94.92 S.E. Cor. Conc. Porch, No. 2812 W. 31st St. So.
B.M. 95.91 "+" On Approach W.k. 10'N. & 6.2' E. Of S.E. Cor. Church

Plan Scale 1"=50'
Profile Scale 1"=50' Hor, 1"=5' Vertical

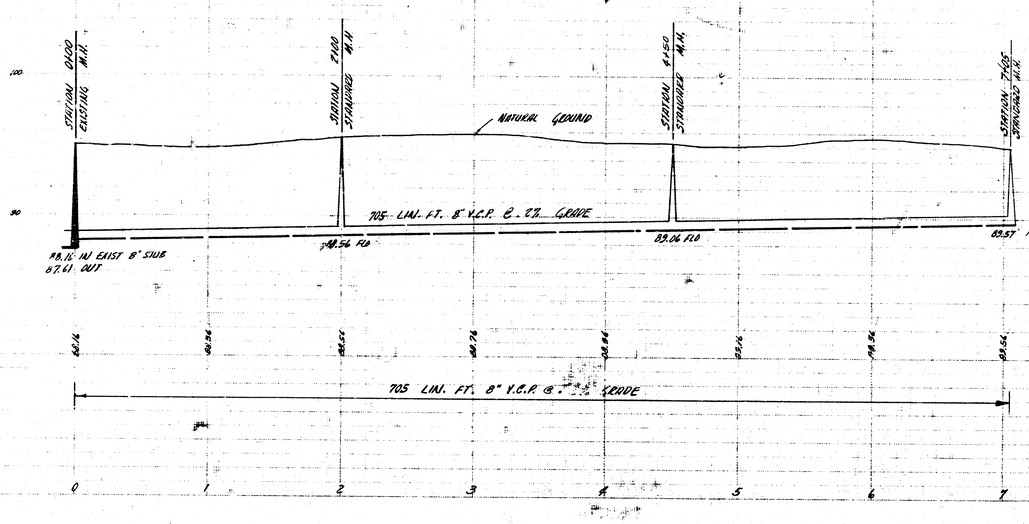

lot 9 Sub. 4 S.S. 22
City Of Wichita, Kansas
B.E. Smith City Engineer
Proj. No. C26-23 Date- JULY 1958