Survey By: Mills
Drawn By: Dewey
Checked By:
Date:
Book C.O.B. 84

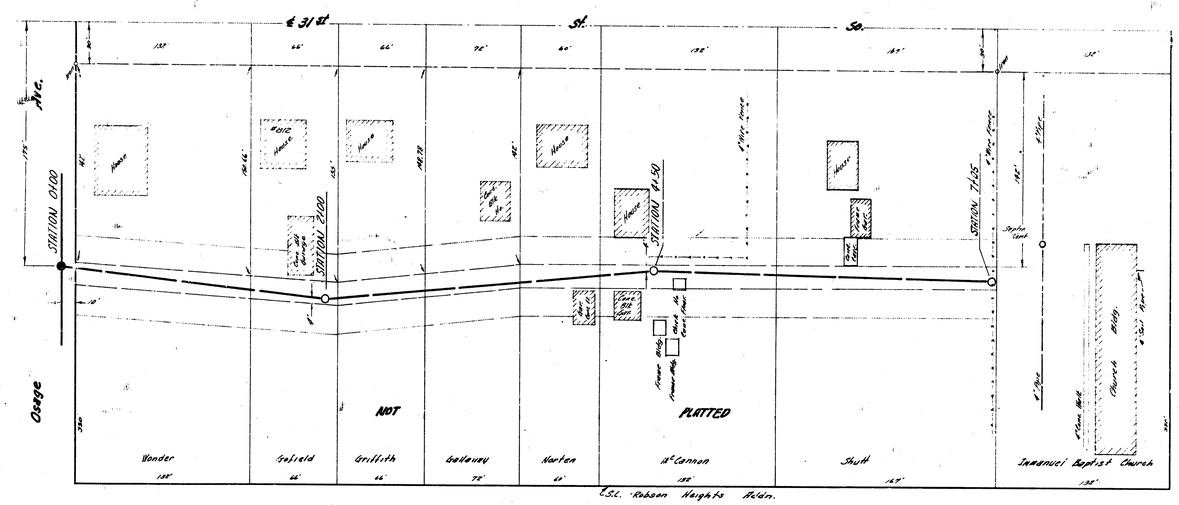

B.M. 94.92 S.E. Cor. Conc. Porch No. 812 W. 31st St. So.
B.M. 95.91 "+" On Approach W.k. 10'N. & 6'E of S.E. Cor. Church

Plan Scale 1"=50'
Profile Scale 1"=20' Hor, 1"=6' Vertical

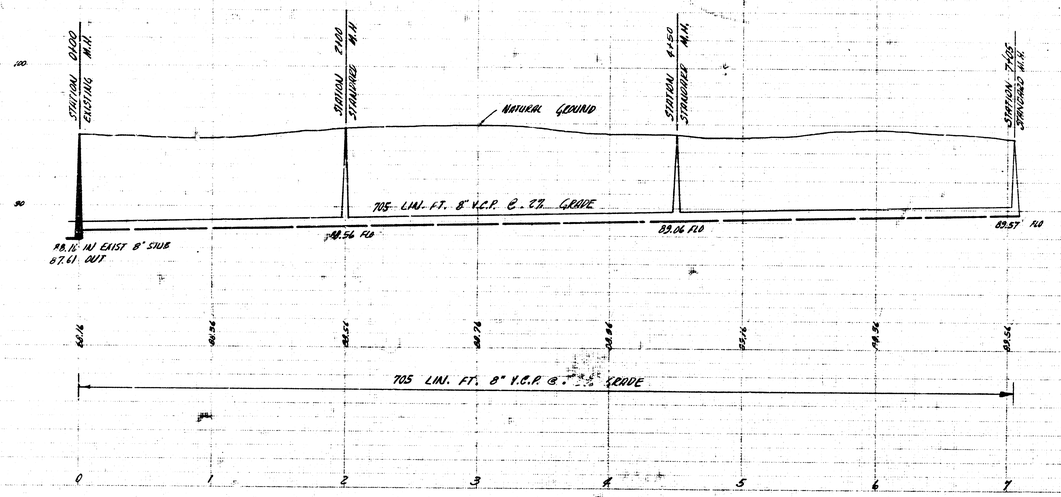

lot. 9 Sub. 4 S.S. 22
City Of Wichita, Kansas
B.E. Smith City Engineer
Proj. No. C26-23 Date- JULY 1958

9 5 5 14