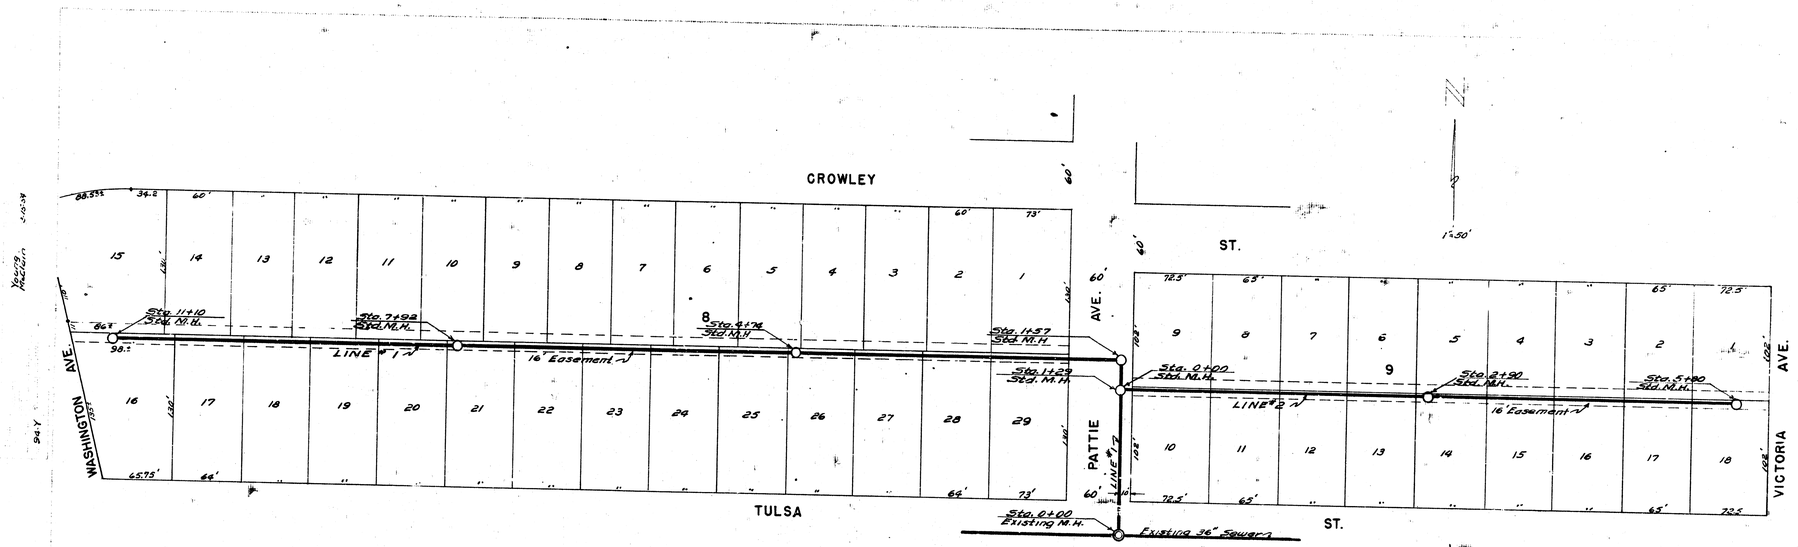

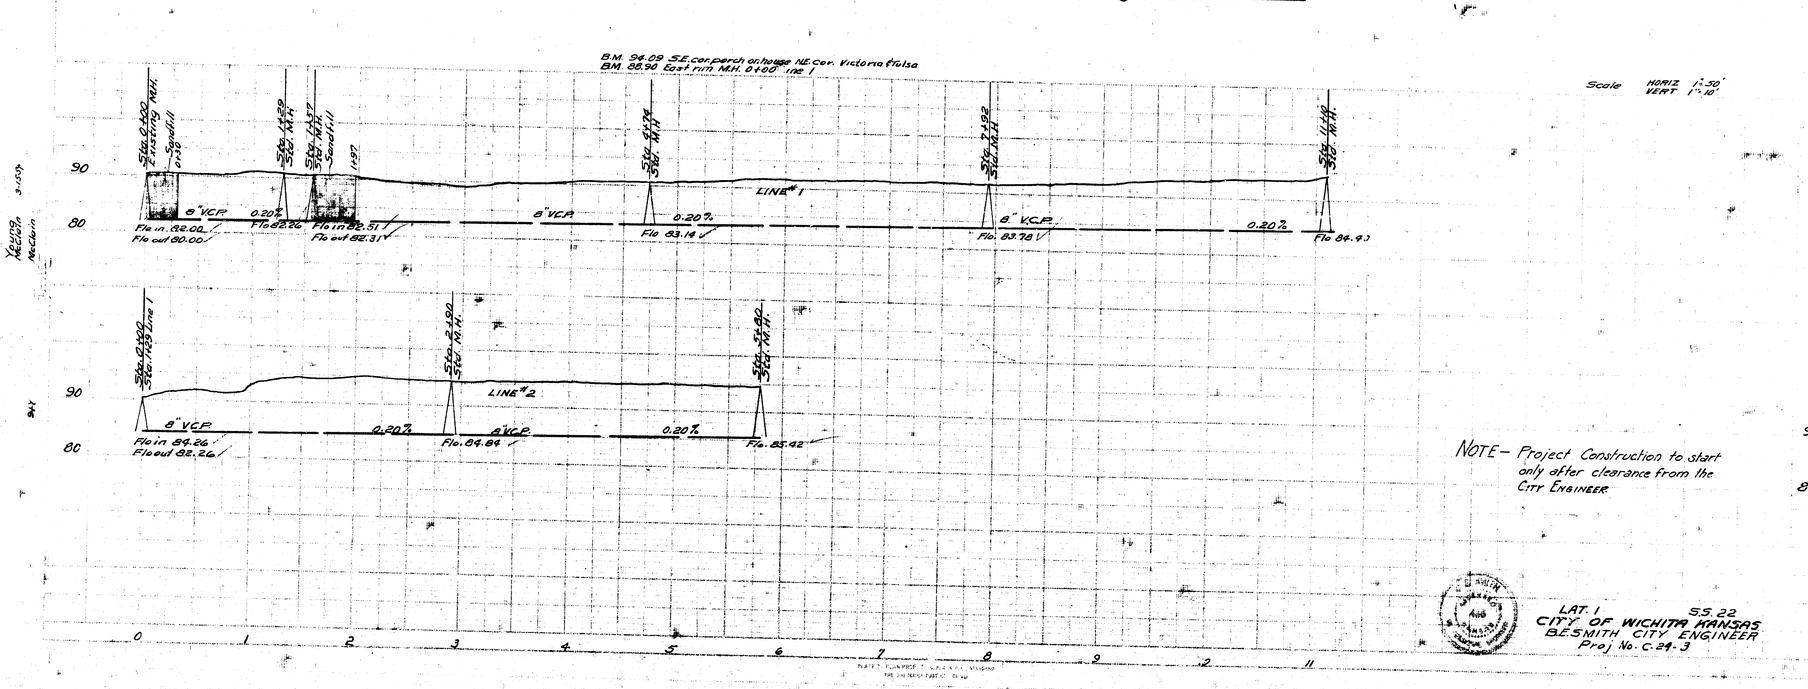

NOTE – Project Construction to start only after clearance from the City Engineer

LAT. 1 S.S. 22
CITY OF WICHITA KANSAS
B.E. SMITH CITY ENGINEER
Proj No. C-29-3