LOCATION MAP
LAT. 10 SUB. 4 SAN. SEWER 22
CITY OF WICHITA, KANSAS
B.E. SMITH CITY ENGINEER PROJECT C26-49

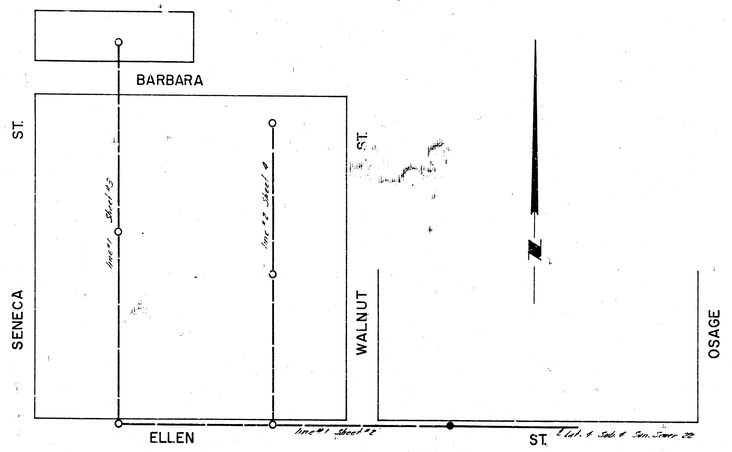

Lateral 10 Subsan 4 Sanitary Sewer 22
Project No. C26-49 Sheet 1 of 4
Oct. 1956

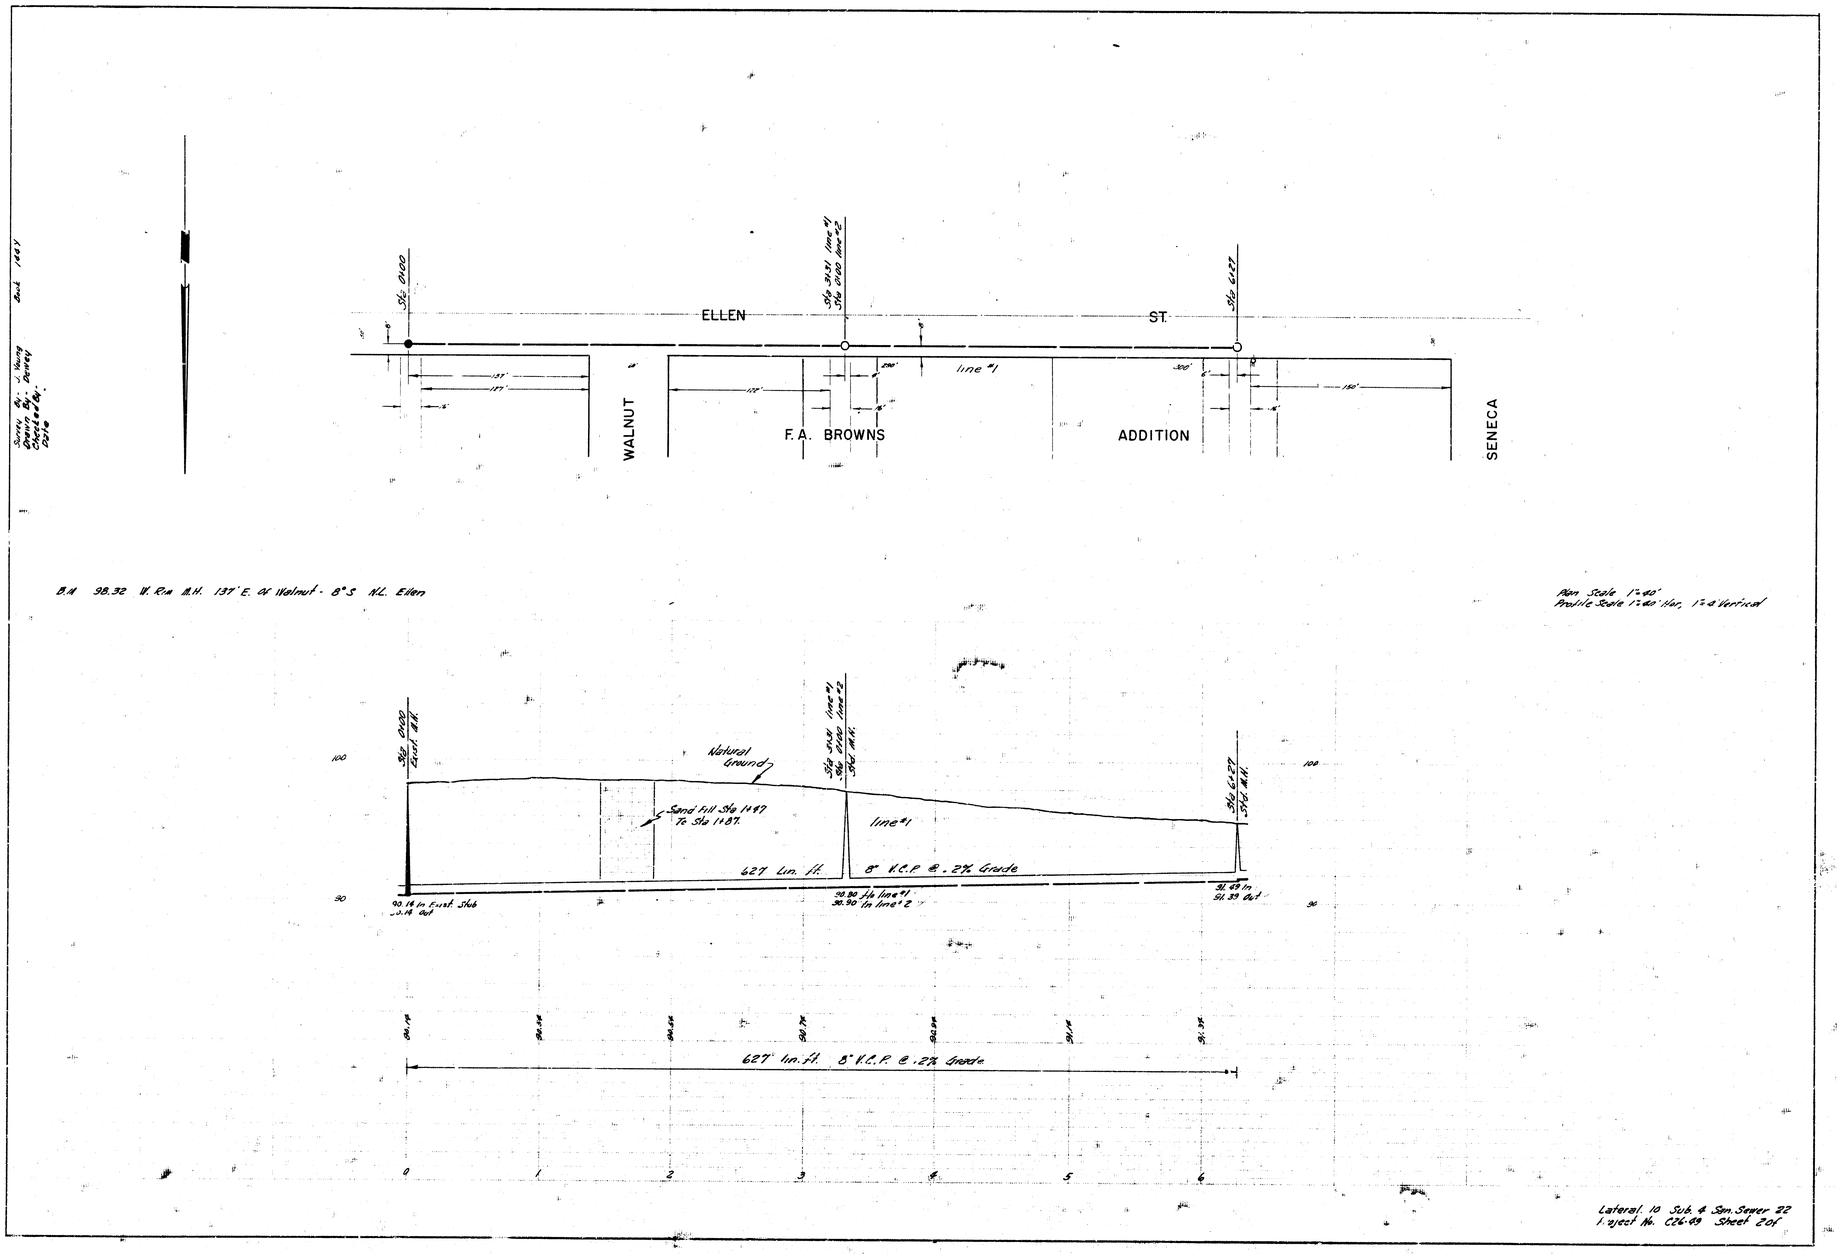

Lateral. 10 Sub. 4 San. Sewer 22
Project No. C26-49 Sheet 2 of

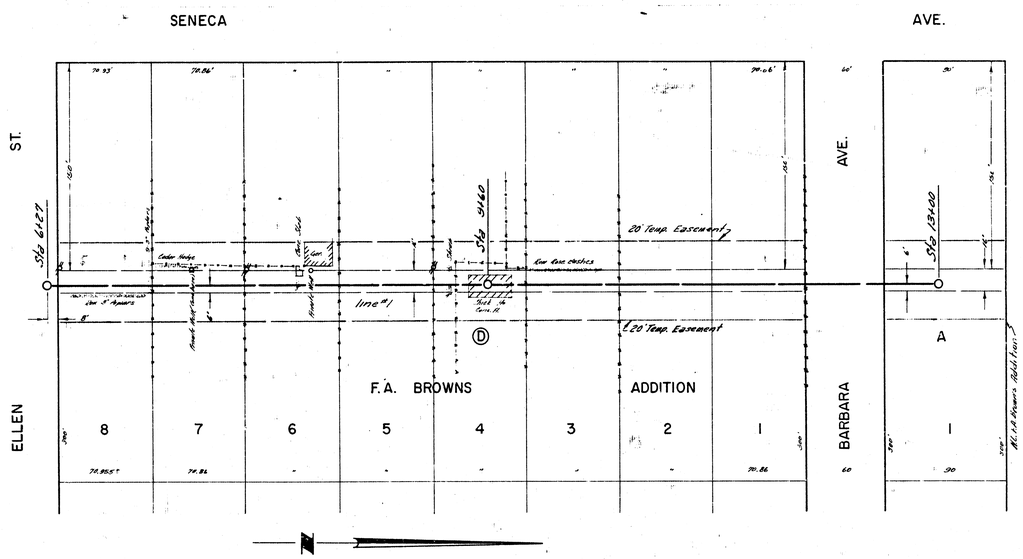
SENECA
AVE.
ST.
AVE.
ELLEN
BARBARA
F.A. BROWNS
ADDITION
8
7
6
5
4
3
2
1
A
1
Sta 61+27
Sta 91+40
Sta 131+00
20' Temp. Easement
20' Temp. Easement
line #1
Cedar Hedge
Iron Rod Witness
Iron Rod Witness
Iron Rod Witness
Iron Pipe Witness
Iron Pipe Witness
Iron Pipe Witness
Iron Rod Witness
Iron Rod Witness
Iron Rod

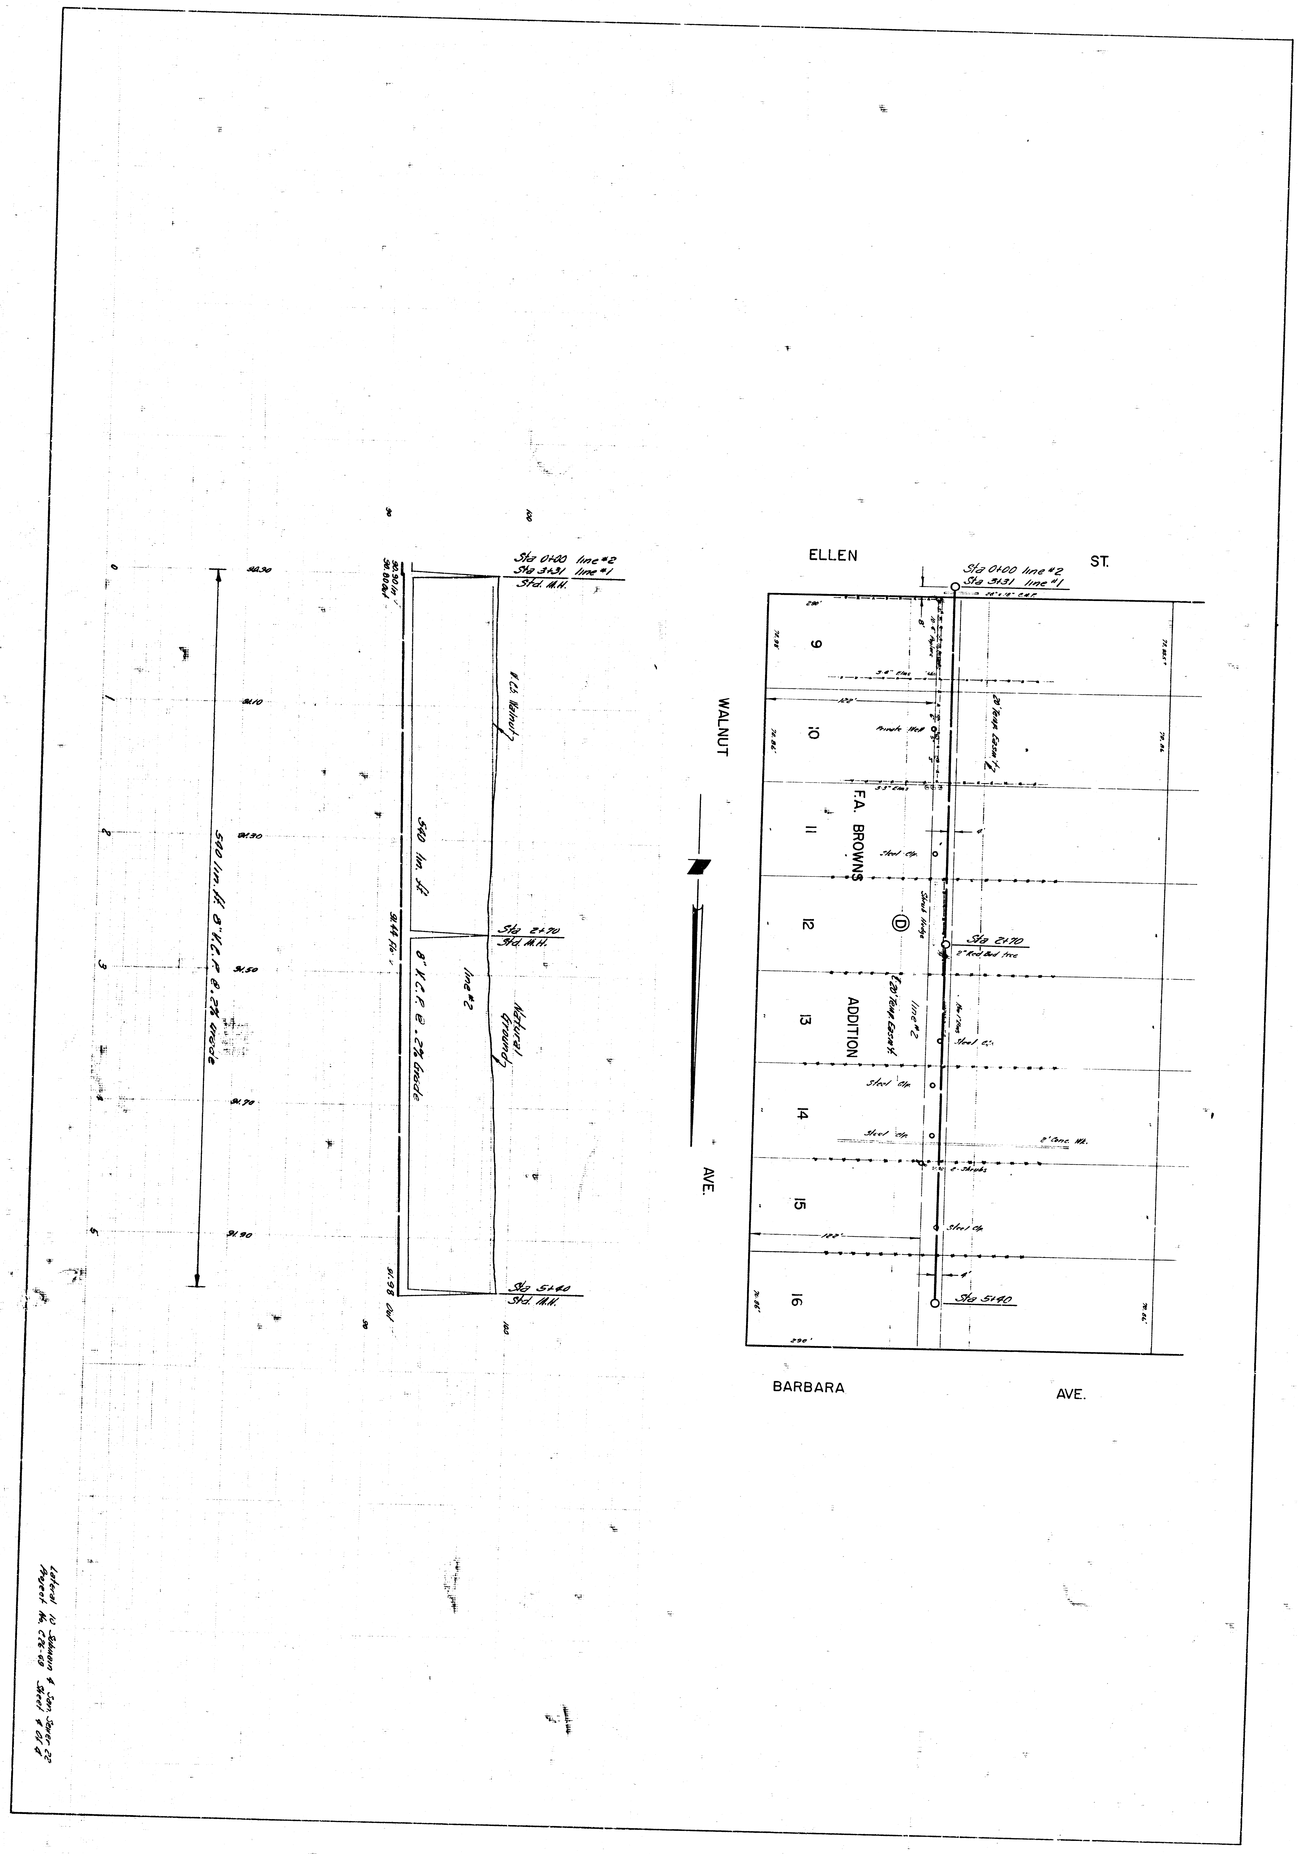

ELLEN
ST.
WALNUT
AVE.
BARBARA
AVE.
F.A. BROWNS
ADDITION
Sta 0+00 line #2
Sta 3+31 line #1
Sta 2+70
Sta 5+40
540 lin. ft. 8" V.C.P. @ .2% Grade
Natural Ground
line #2