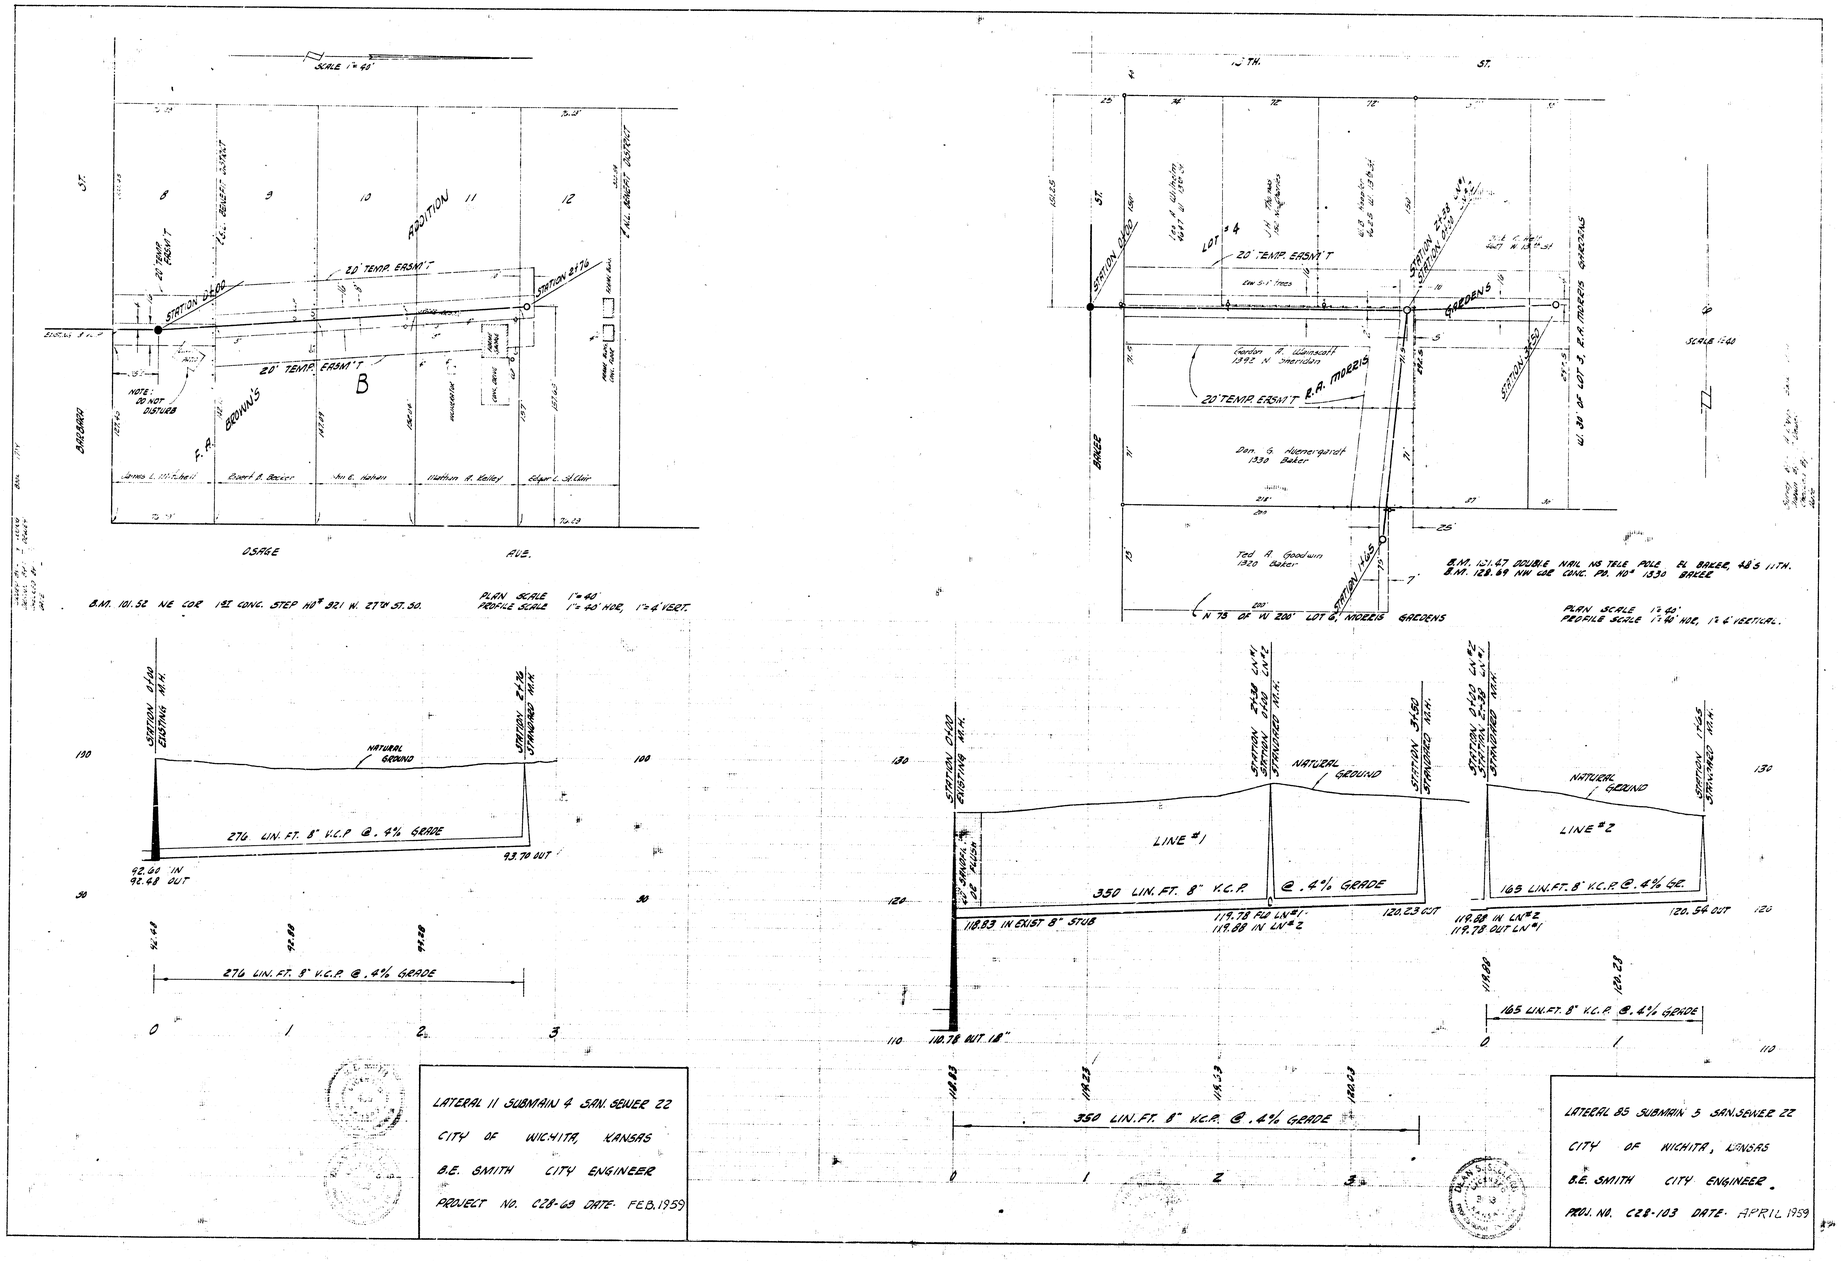

SCALE 1"=40'
ADDITION
20' TEMP. EASM'T
STATION 0+00
STATION 2+76
NOTE: DO NOT DISTURB
F.A. BROWN'S
B
BARBARA
ST.
OSAGE
AVE.
B.M. 101.52 NE COR 1ST CONC. STEP NO# 321 W. 27TH ST. SO.
PLAN SCALE 1"=40'
PROFILE SCALE 1"=40' HOR, 1"=4' VERT.
NATURAL GROUND
276 LIN. FT. 8" V.C.P. @ .4% GRADE
92.60 IN
92.48 OUT
93.70 OUT
LATERAL 11 SUBMAIN 4 SAN. SEWER 22
CITY OF WICHITA, KANSAS
B.E. SMITH CITY ENGINEER
PROJECT NO. C28-69 DATE FEB. 1959
LOT #4
20' TEMP. EASM'T
GARDENS
R.A. MORRIS
Dan G. Huenergardt 1330 Baker
Ted A. Goodwin 1320 Baker
N 75 OF W 200' LOT 6, MORRIS GARDENS
BAKER
W. 30' OF LOT 3, R.A. MORRIS GARDENS
B.M. 101.47 DOUBLE NAIL NS TELE POLE EL BAKER, 48'S 11TH.
B.M. 128.69 NW COR CONC. PD. NO# 1330 BAKER
PLAN SCALE 1"=40'
PROFILE SCALE 1"=40' HOR, 1"=4' VERTICAL.
LINE #1
350 LIN. FT. 8" V.C.P. @ .4% GRADE
118.83 IN EXIST 8" STUB
119.78 FLO LN#1
119.88 IN LN#2
120.23 OUT
110.78 OUT 18"
LINE #2
165 LIN. FT. 8" V.C.P. @ .4% GR.
119.88 IN LN#2
119.78 OUT LN#1
120.54 OUT
165 LIN. FT. 8" V.C.P. @ .4% GRADE
LATERAL 85 SUBMAIN 5 SAN. SEWER 22
CITY OF WICHITA, KANSAS
B.E. SMITH CITY ENGINEER
PROJ. NO. C28-103 DATE APRIL 1959