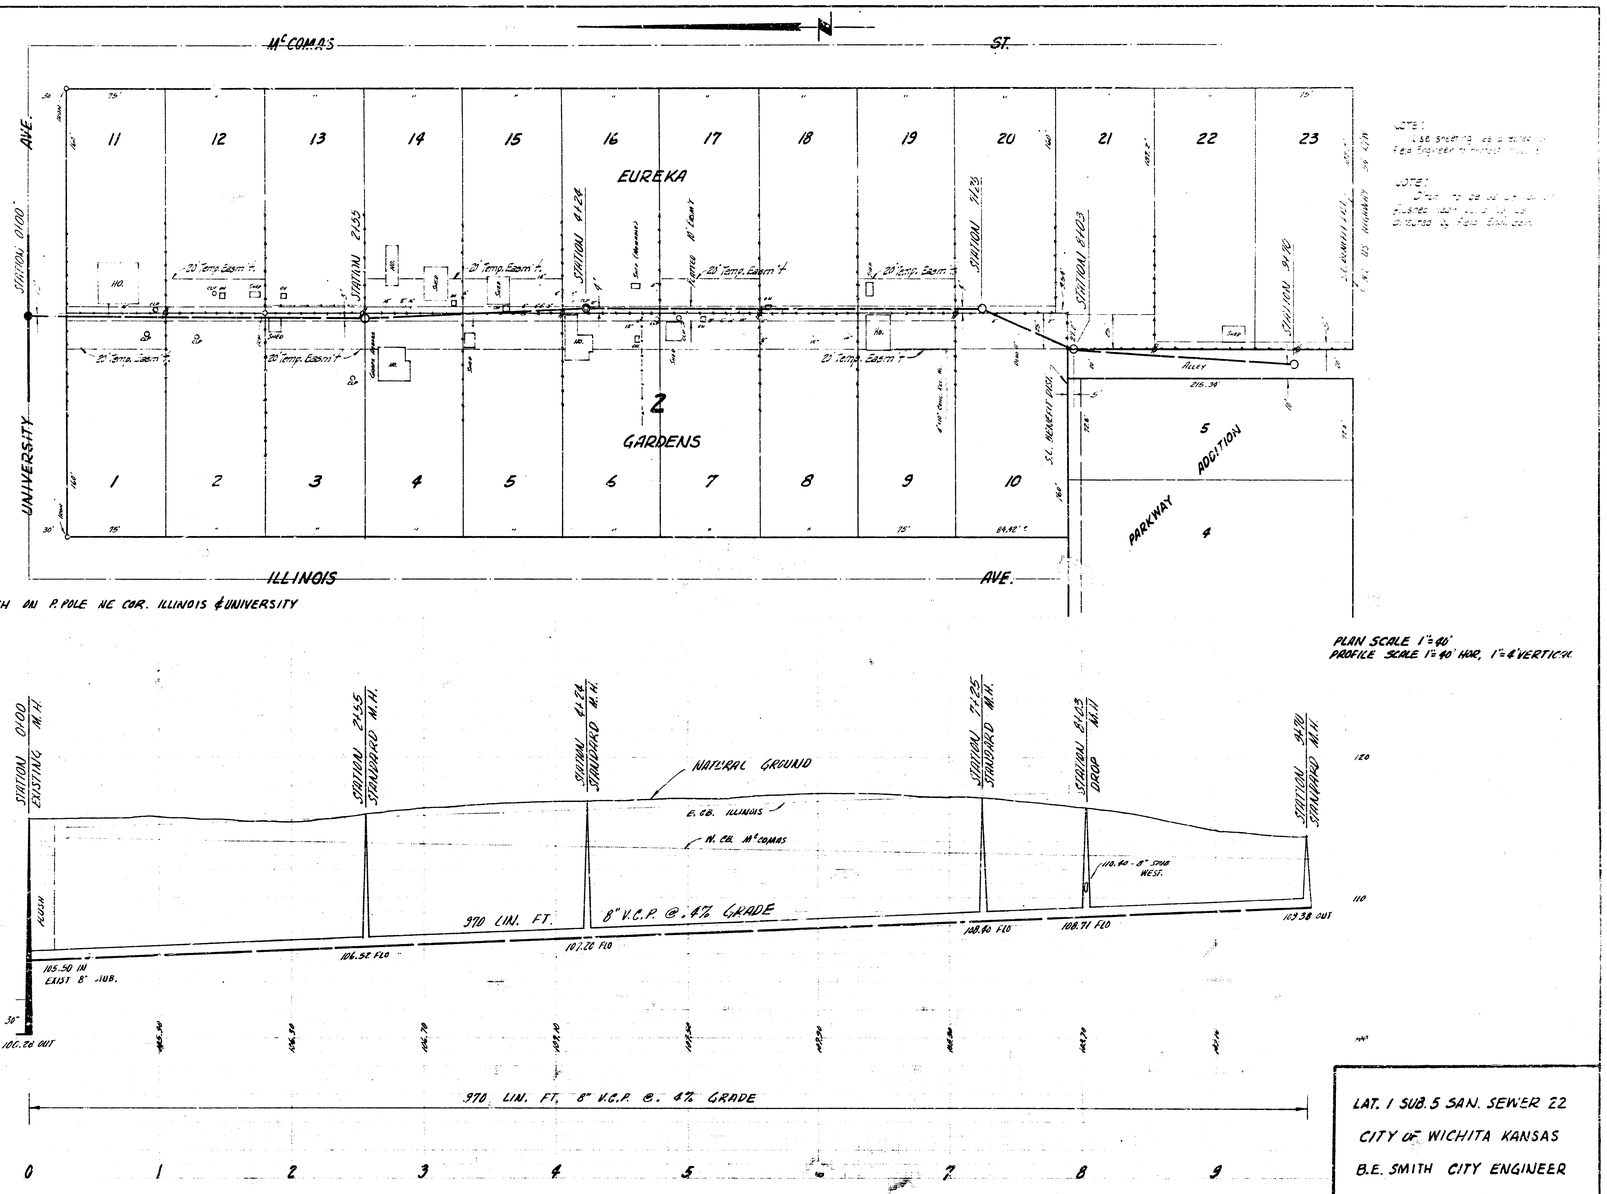

LAT. 1 SUB. 5 SAN. SEWER 22
CITY OF WICHITA KANSAS
B.E. SMITH CITY ENGINEER
PROJ. NO. C25-94 DATE-

9 5 1 12