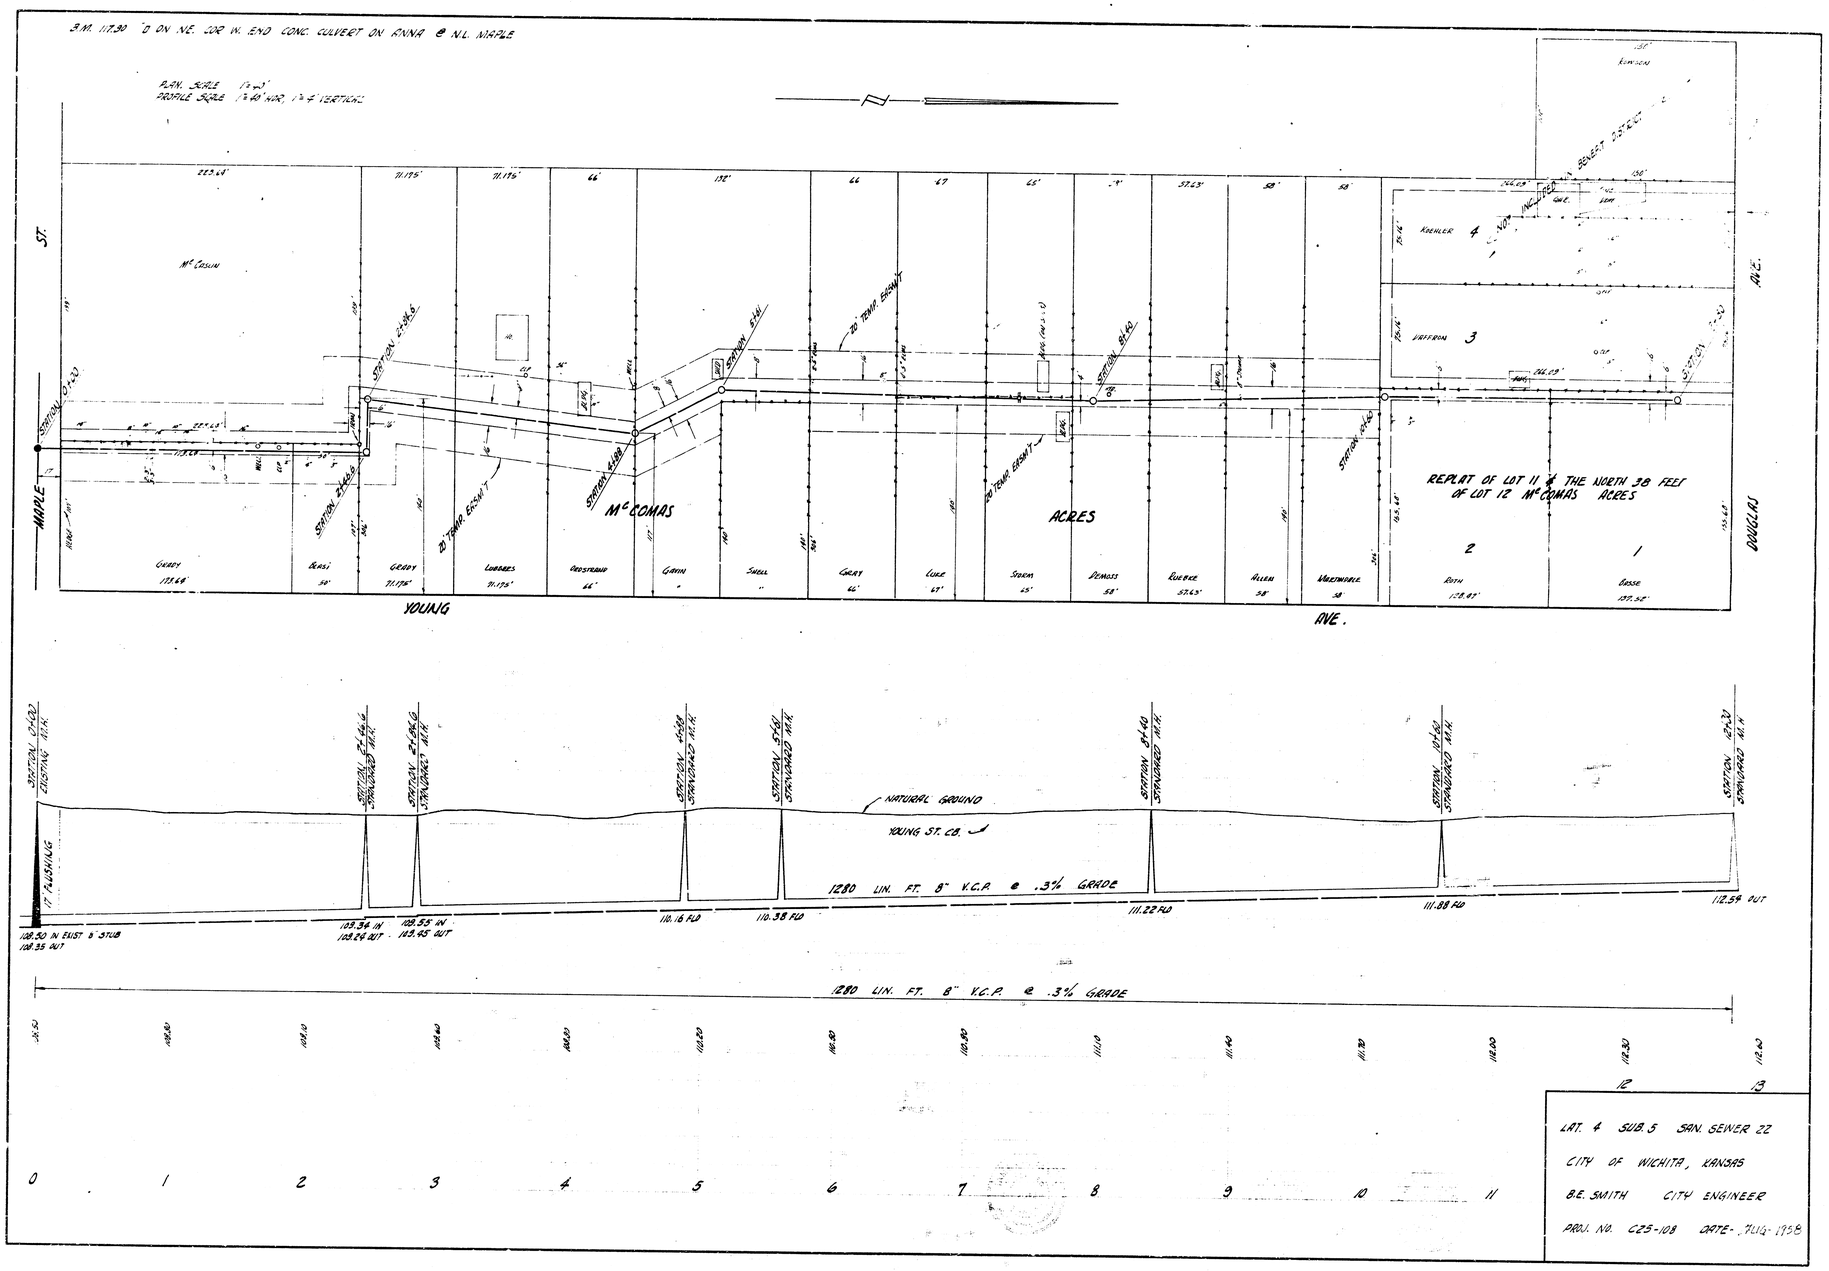

LAT. 4 SUB. 5 SAN. SEWER 22

CITY OF WICHITA, KANSAS

B.E. SMITH CITY ENGINEER

PROJ. NO. C23-108 DATE- JULY 1958