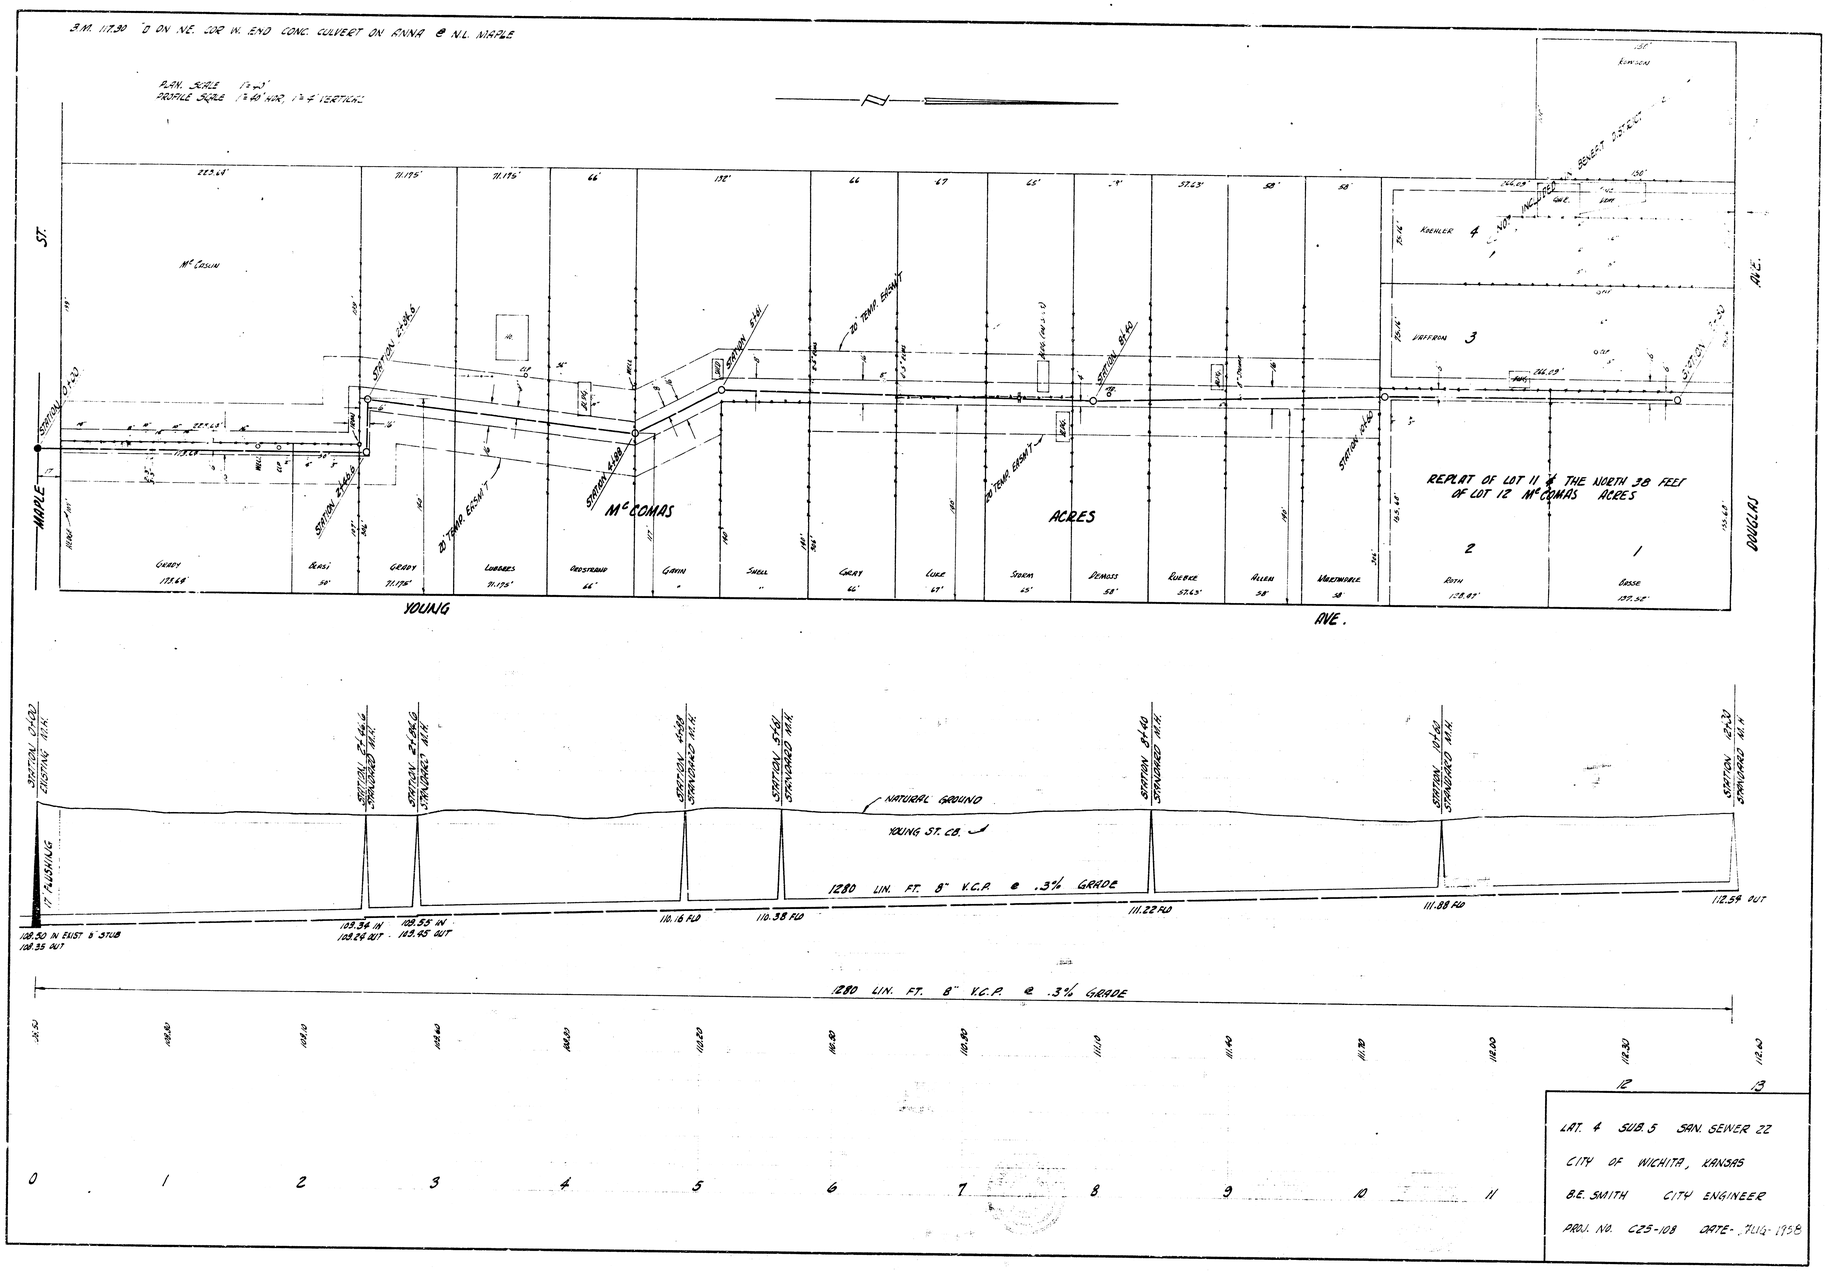

B.M. 117.30 'D ON NE. COR W. END CONC. CULVERT ON ANNA @ N.L. MAPLE
PLAN SCALE 1"=40'
PROFILE SCALE 1"=40' HOR, 1"=4' VERTICAL
MAPLE ST.
DOUGLAS AVE.
YOUNG AVE.
McCOMAS ACRES
REPLAT OF LOT 11 & THE NORTH 38 FEET OF LOT 12 McCOMAS ACRES
NOT INCLUDED IN BENEFIT DISTRICT
20' TEMP. EASM'T
NATURAL GROUND
YOUNG ST. CB.
1280 LIN. FT. 8" V.C.P. @ .3% GRADE
17' FLUSHING
108.50 IN EXIST 8" STUB
108.35 OUT
109.34 IN
109.24 OUT
109.55 IN
109.45 OUT
110.16 FLD
110.38 FLD
111.22 FLD
111.88 FLD
112.54 OUT
LAT. 4 SUB. 5 SAN. SEWER 22
CITY OF WICHITA, KANSAS
B.E. SMITH CITY ENGINEER
PROJ. NO. C25-108 DATE- JULY 1958