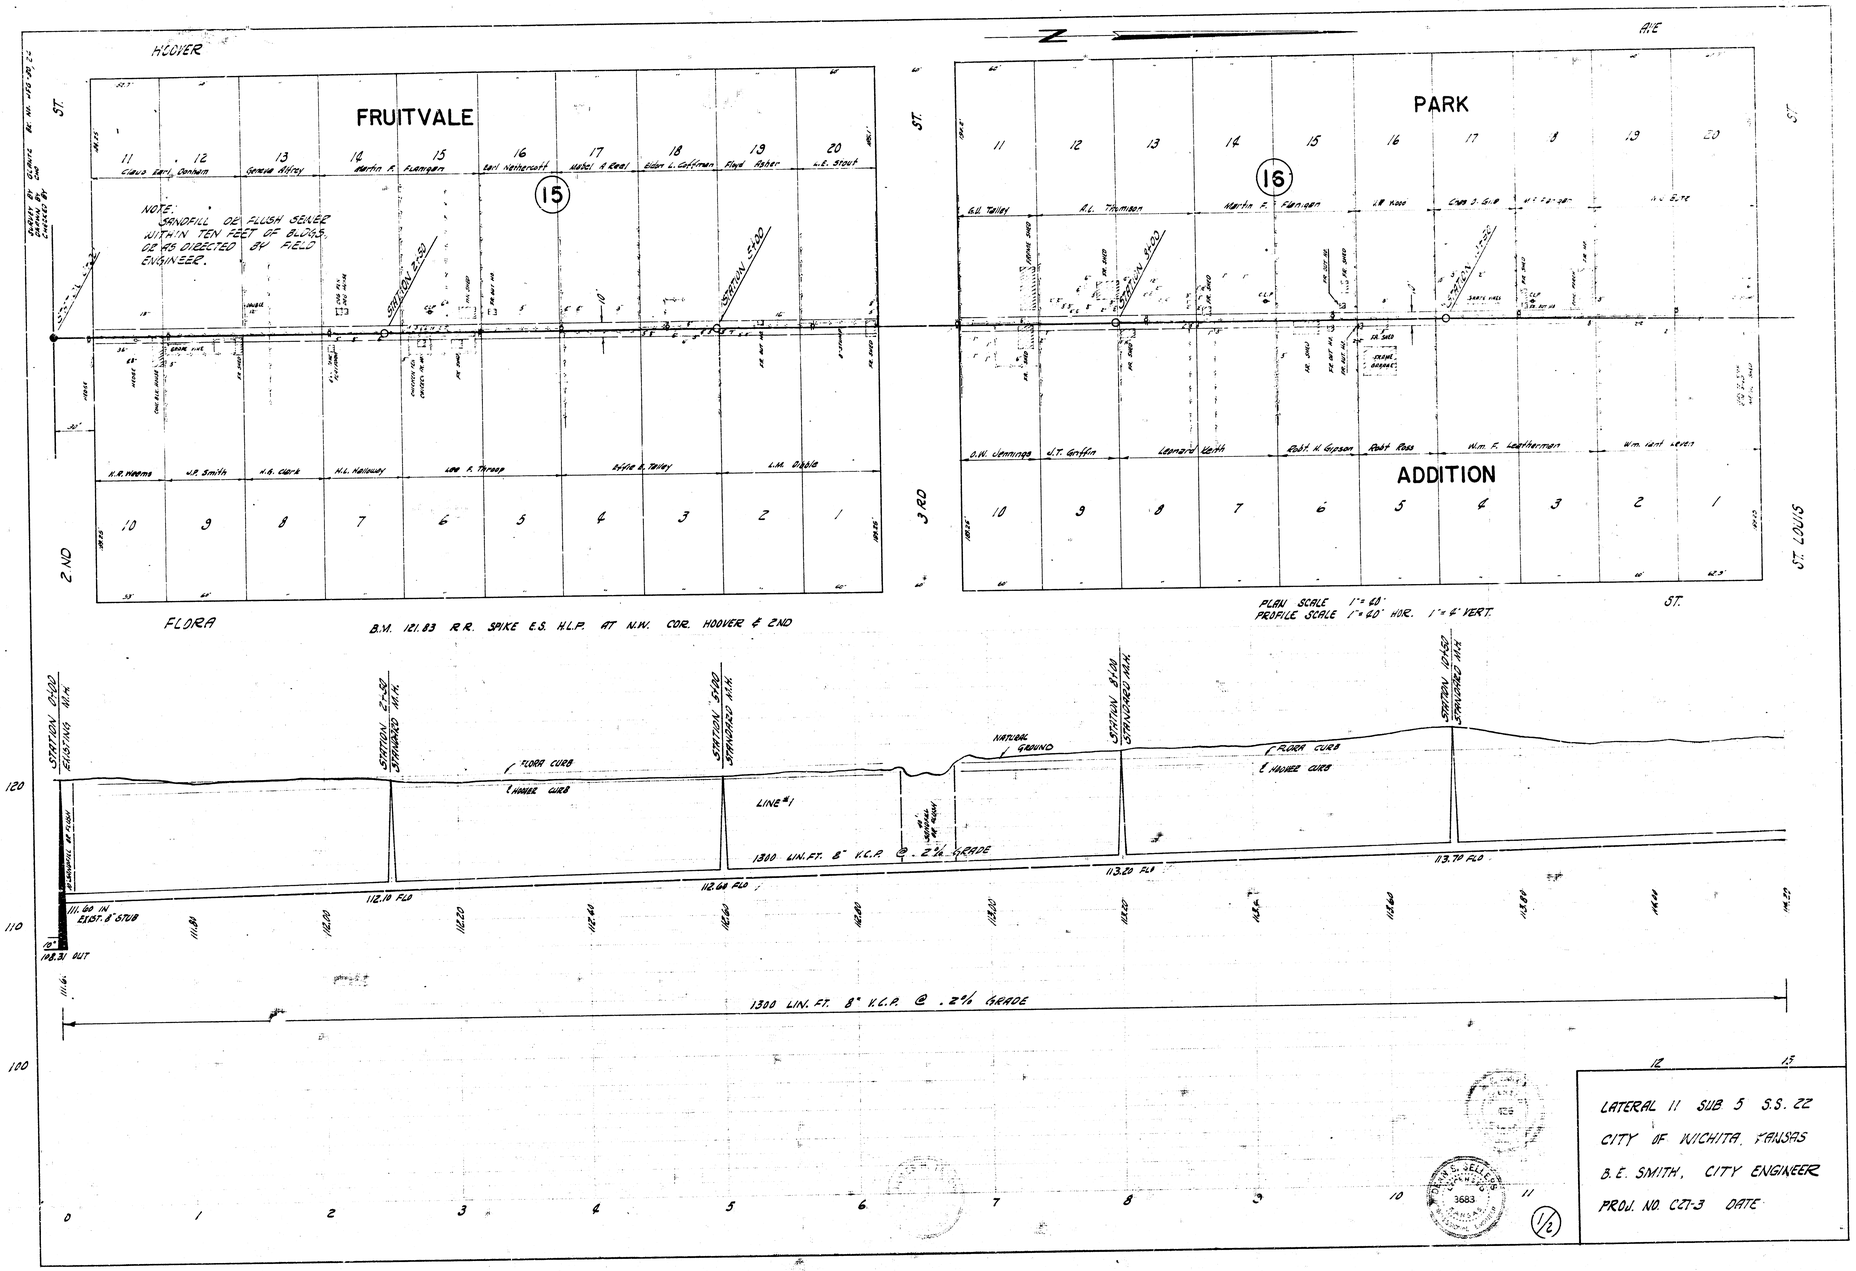
HOOVER
FRUITVALE
PARK
ADDITION
15
16
NOTE:
SANDFILL OR FLUSH SEALER WITHIN TEN FEET OF BLDGS. OR AS DIRECTED BY FIELD ENGINEER.
STATION 8+50
STATION 5+00
FLORA
2ND
3RD
ST.
AVE
B.M. 121.83 R.R. SPIKE E.S. H.L.P. AT N.W. COR. HOOVER & 2ND
PLAN SCALE 1" = 40'
PROFILE SCALE 1" = 40' HOR. 1" = 4' VERT.
STATION 0+00 EXISTING M.H.
STATION 2+50 STANDARD M.H.
STATION 5+00 STANDARD M.H.
STATION 8+00 STANDARD M.H.
STATION 10+50 STANDARD M.H.
FLOW
FLOOR CURB
HOOVER CURB
NATURAL GROUND
LINE #1
1300 LIN. FT. 8" V.C.P. @ .2½ GRADE
111.60 IN EXIST. 8" STUB
112.10 FLO
112.60 FLO
113.20 FLO
113.70 FLO
10" 108.31 OUT
120
110
100
0
1
2
3
4
5
6
7
8
9
10
11
12
13
LATERAL 11 SUB 5 S.S. 22
CITY OF WICHITA, KANSAS
B.E. SMITH, CITY ENGINEER
PROJ. NO. C27-3 DATE
1/2

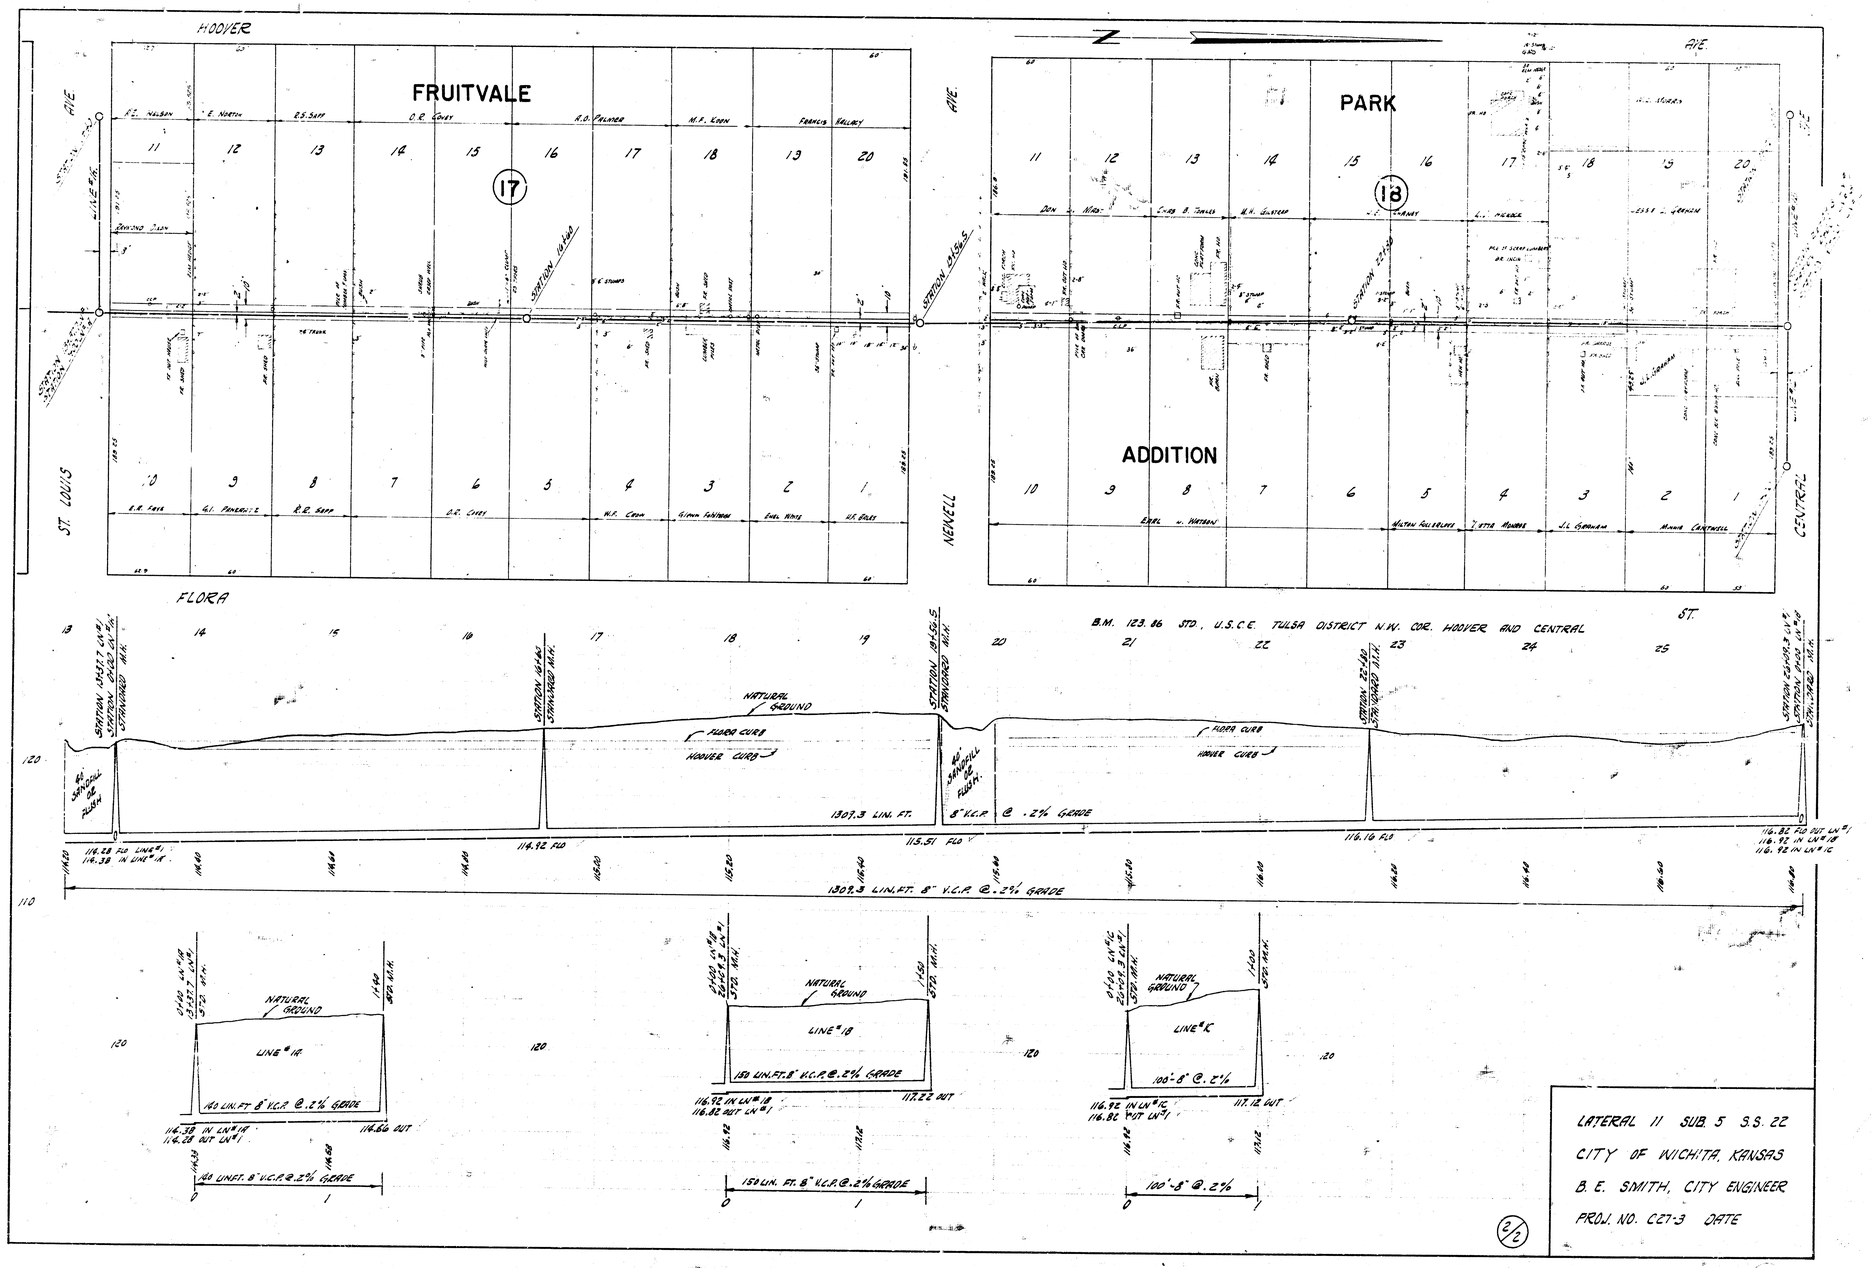
HOOVER
FRUITVALE
PARK
ADDITION
17
18
AVE.
ST. LOUIS
NEWELL
CENTRAL
FLORA
ST.
B.M. 123.86 STD., U.S.C.E. TULSA DISTRICT N.W. COR. HOOVER AND CENTRAL
NATURAL GROUND
FLORA CURB
HOOVER CURB
1307.3 LIN. FT.
8" V.C.P. @ .2% GRADE
1307.3 LIN.FT. 8" V.C.P. @.2% GRADE
LINE #1A
160 LIN.FT. 8" V.C.P. @.2% GRADE
LINE #1B
150 LIN.FT. 8" V.C.P. @.2% GRADE
LINE #1C
100'-8" @.2%
LATERAL 11 SUB. 5 S.S. 22
CITY OF WICHITA, KANSAS
B. E. SMITH, CITY ENGINEER
PROJ. NO. C27-3 DATE
2/2