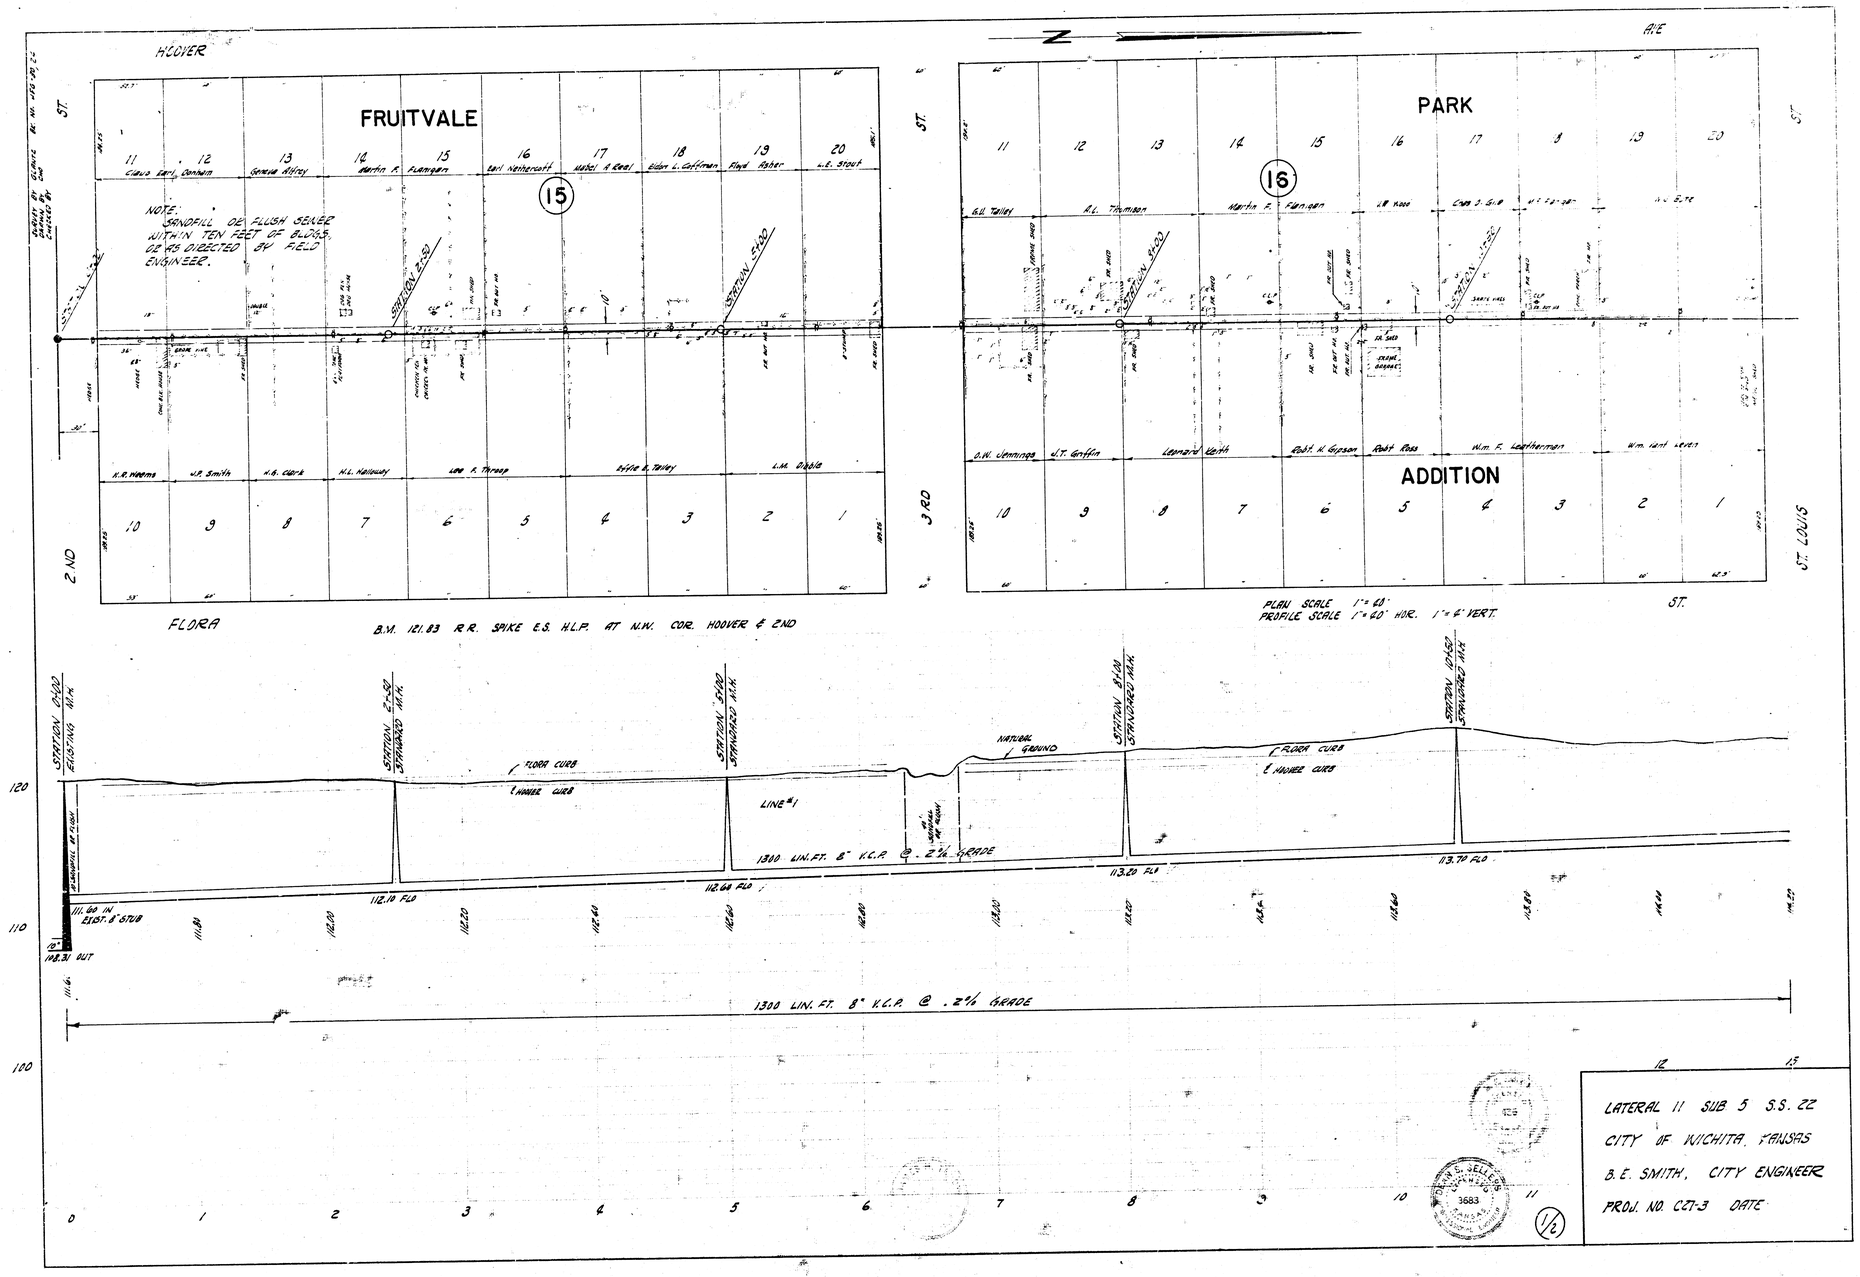
HOOVER
FRUITVALE
PARK
ADDITION
FLORA
ST.
2ND
3RD
ST. LOUIS
AVE
NOTE: SANDFILL OR FLUSH SEWER WITHIN TEN FEET OF BLDGS. OR AS DIRECTED BY FIELD ENGINEER.
B.M. 121.83 R.R. SPIKE E.S. H.L.P. AT N.W. COR. HOOVER & 2ND
PLAN SCALE 1" = 40'
PROFILE SCALE 1" = 40' HOR. 1" = 4' VERT.
STATION 0+00 EXISTING M.H.
STATION 2+50 STANDARD M.H.
STATION 5+00 STANDARD M.H.
STATION 8+00 STANDARD M.H.
STATION 10+50 STANDARD M.H.
FLORA CURB
HOOVER CURB
NATURAL GROUND
LINE #1
1300 LIN. FT. 8" V.C.P. @ .2% GRADE
111.60 IN EXIST. 8" STUB
108.31 OUT
112.10 FLO
112.60 FLO
113.20 FLO
113.70 FLO
120
110
100
0
1
2
3
4
5
6
7
8
9
10
11
12
13
LATERAL 11 SUB 5 S.S. 22
CITY OF WICHITA, KANSAS
B.E. SMITH, CITY ENGINEER
PROJ. NO. C27-3 DATE
1/2

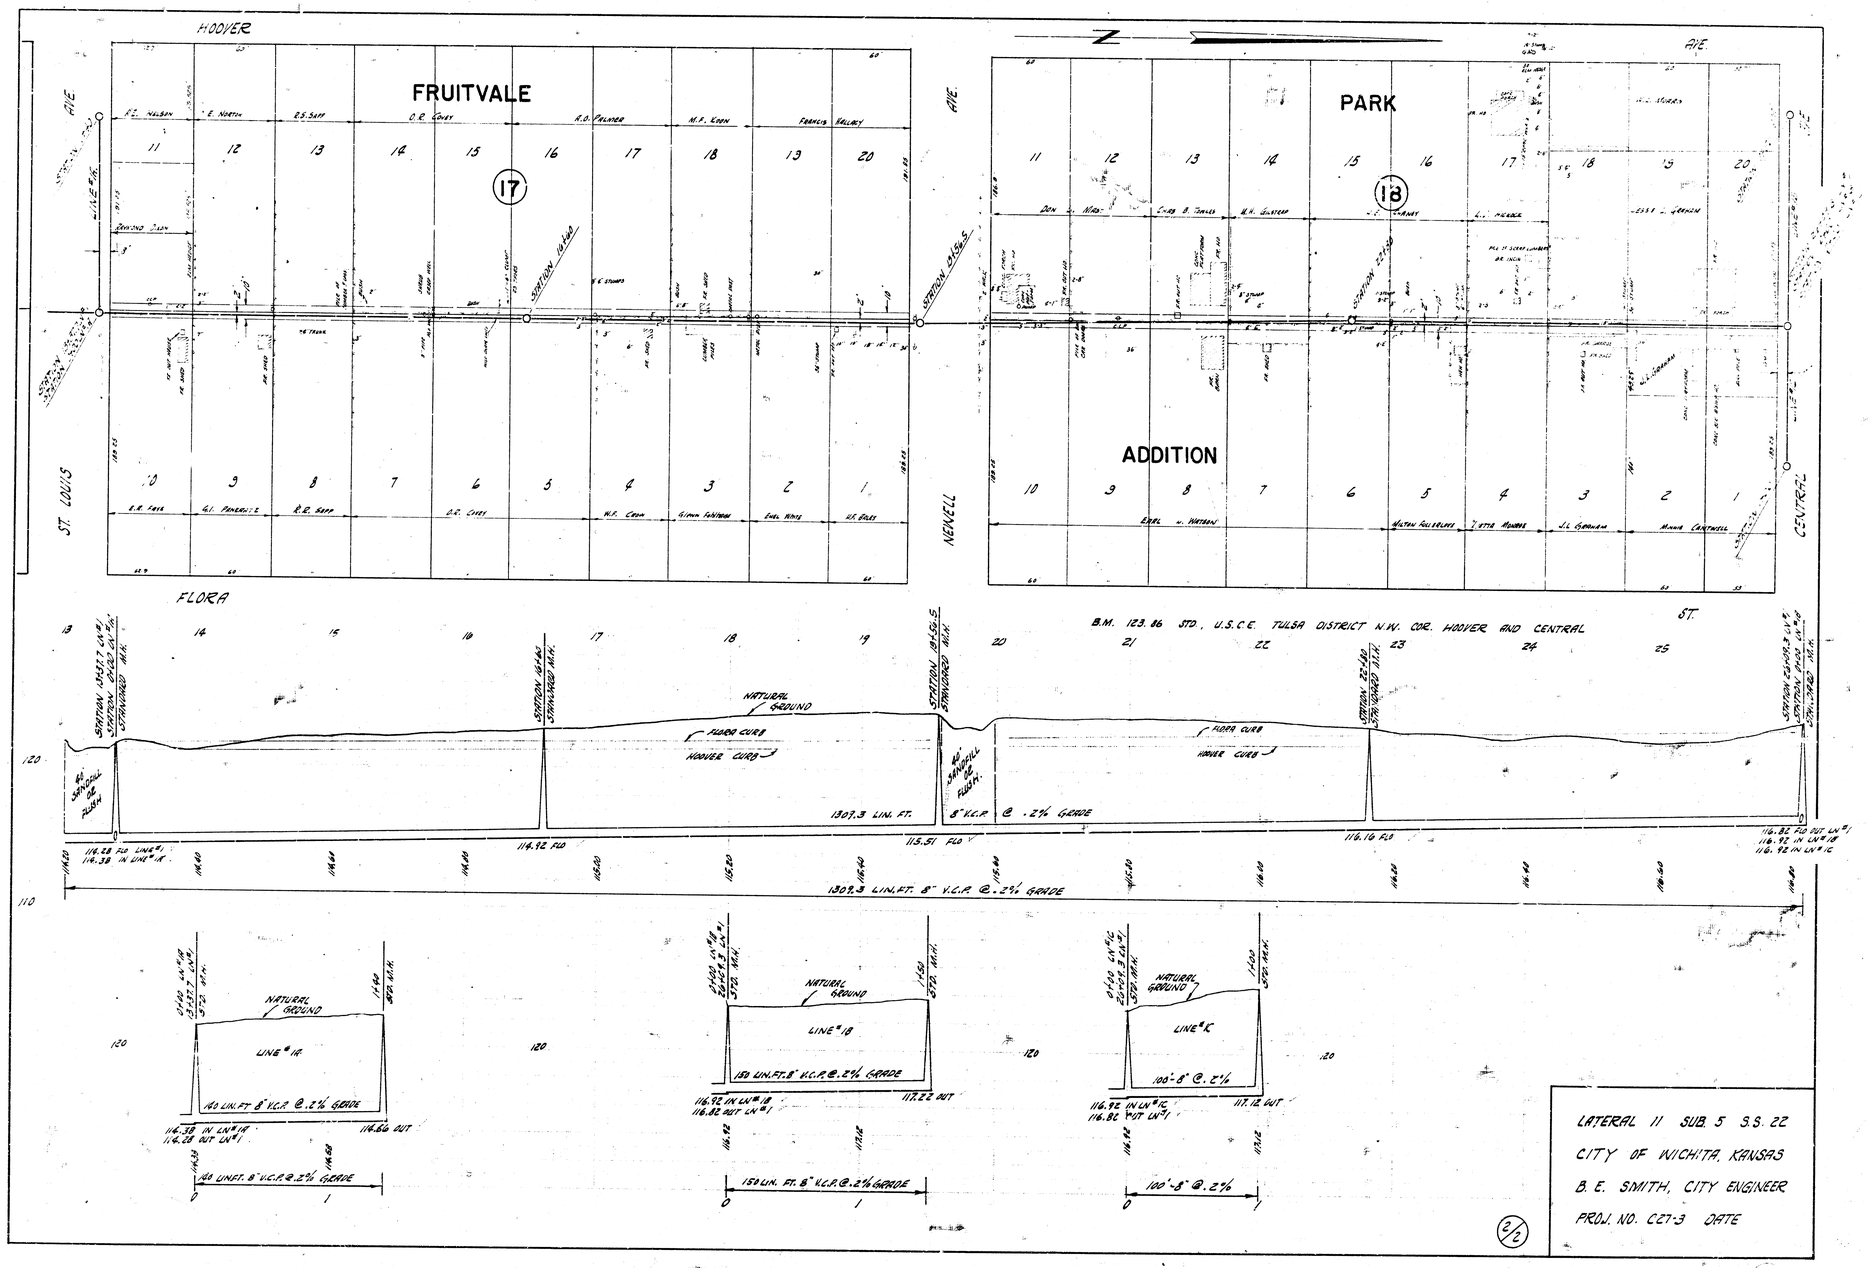
HOOVER
FRUITVALE
PARK
ADDITION
ST. LOUIS
NEWELL
CENTRAL
FLORA
AVE.
ST.
B.M. 123.86 STD., U.S.C.E. TULSA DISTRICT N.W. COR. HOOVER AND CENTRAL
NATURAL GROUND
FLORA CURB
HOOVER CURB
1309.3 LIN. FT. 8" V.C.P. @ .2% GRADE
114.92 FLO
115.51 FLO
116.16 FLO
LINE #1A
140 LIN. FT. 8" V.C.P. @ .2% GRADE
LINE #1B
150 LIN. FT. 8" V.C.P. @ .2% GRADE
LINE #1C
100'-8" @ .2%
LATERAL 11 SUB. 5 S.S. 22
CITY OF WICHITA, KANSAS
B. E. SMITH, CITY ENGINEER
PROJ. NO. C27-3 DATE
2/2