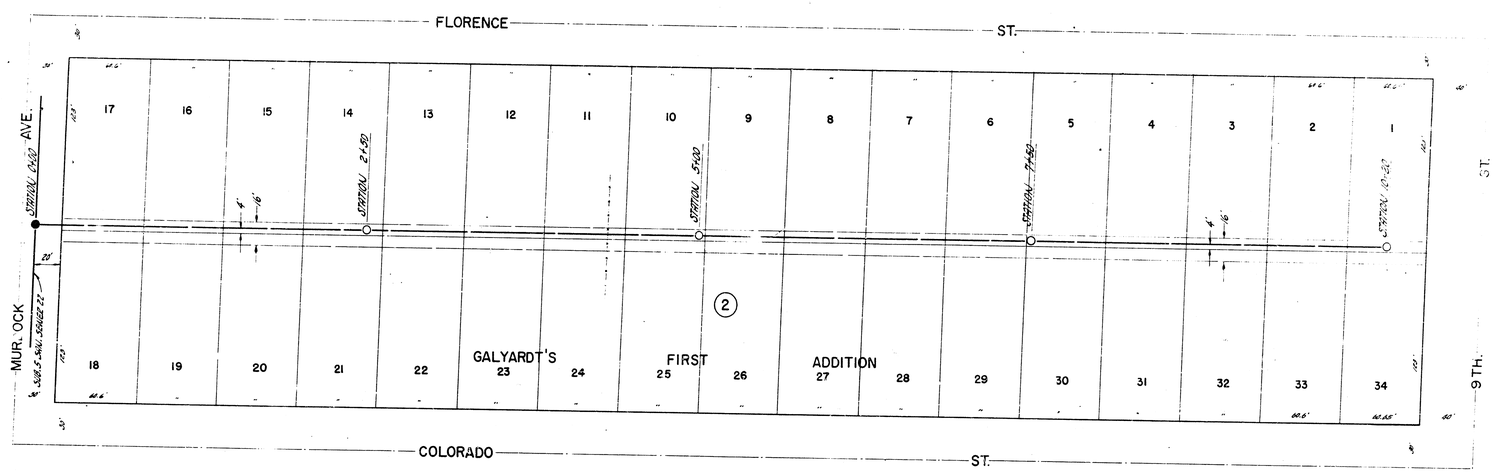

B.M. 124.94 DOUBLE SPIKE N.S. OF LGE POLE N.S 9TH. & 200' ± E OF NEVADA.

PLAN SCALE 1" = 40'
PROFILE SCALE 1" = 40' HOR., 1" = 4' VERTICAL

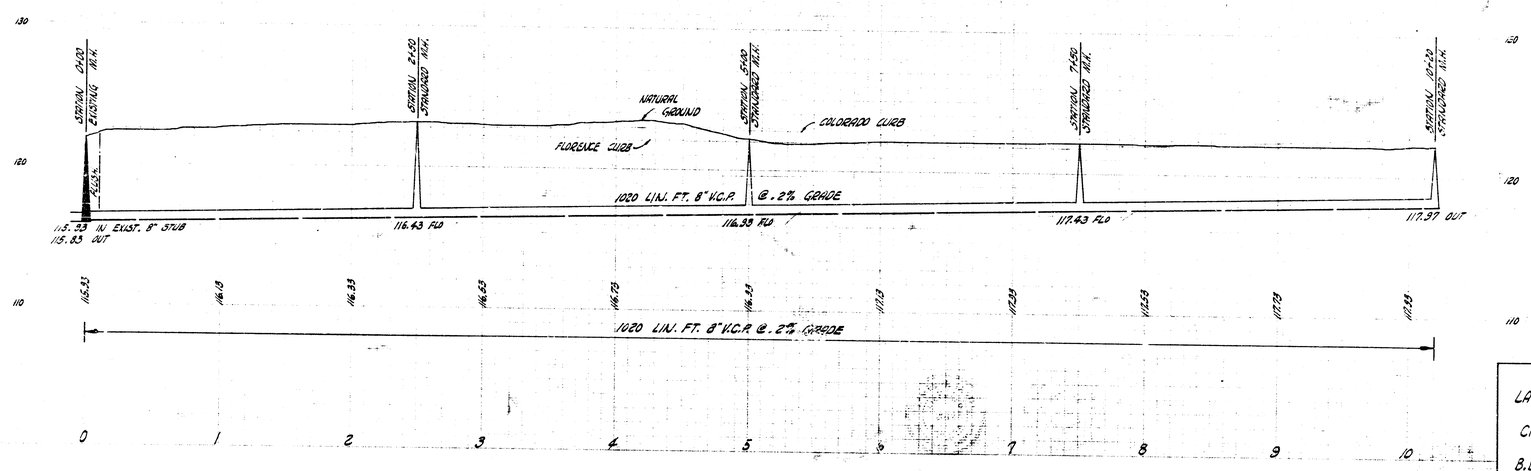

LAT. 28 SUB. 5 SAN. SEWER 22
CITY OF WICHITA, KANSAS
B.E. SMITH CITY ENGINEER
PROJ. NO. C27-95 DATE- MAY 1958