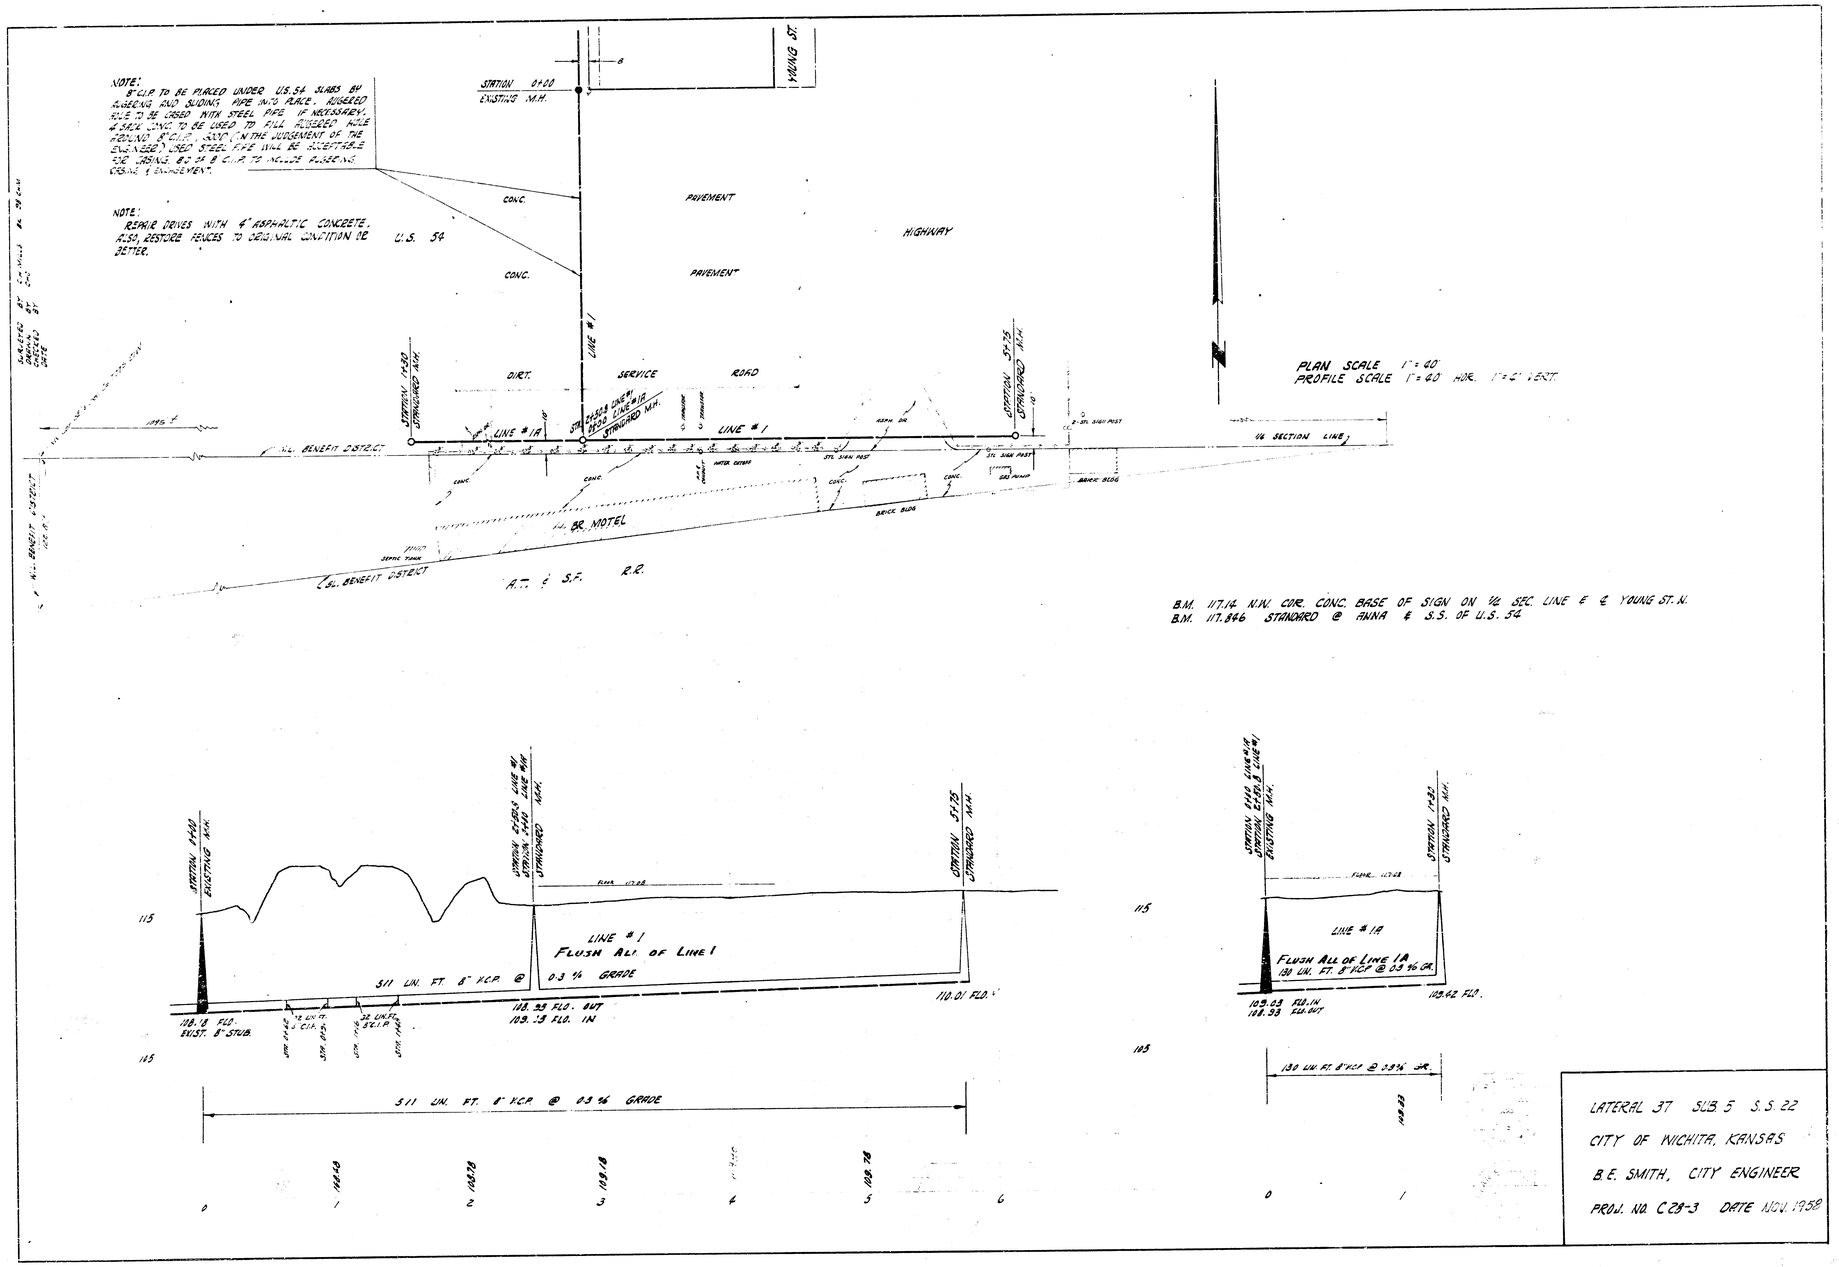


LATERAL 37 SUB. 5 S.S. 22

CITY OF WICHITA, KANSAS

B.E. SMITH, CITY ENGINEER

PROJ. NO. C28-3 DATE NOV. 1958