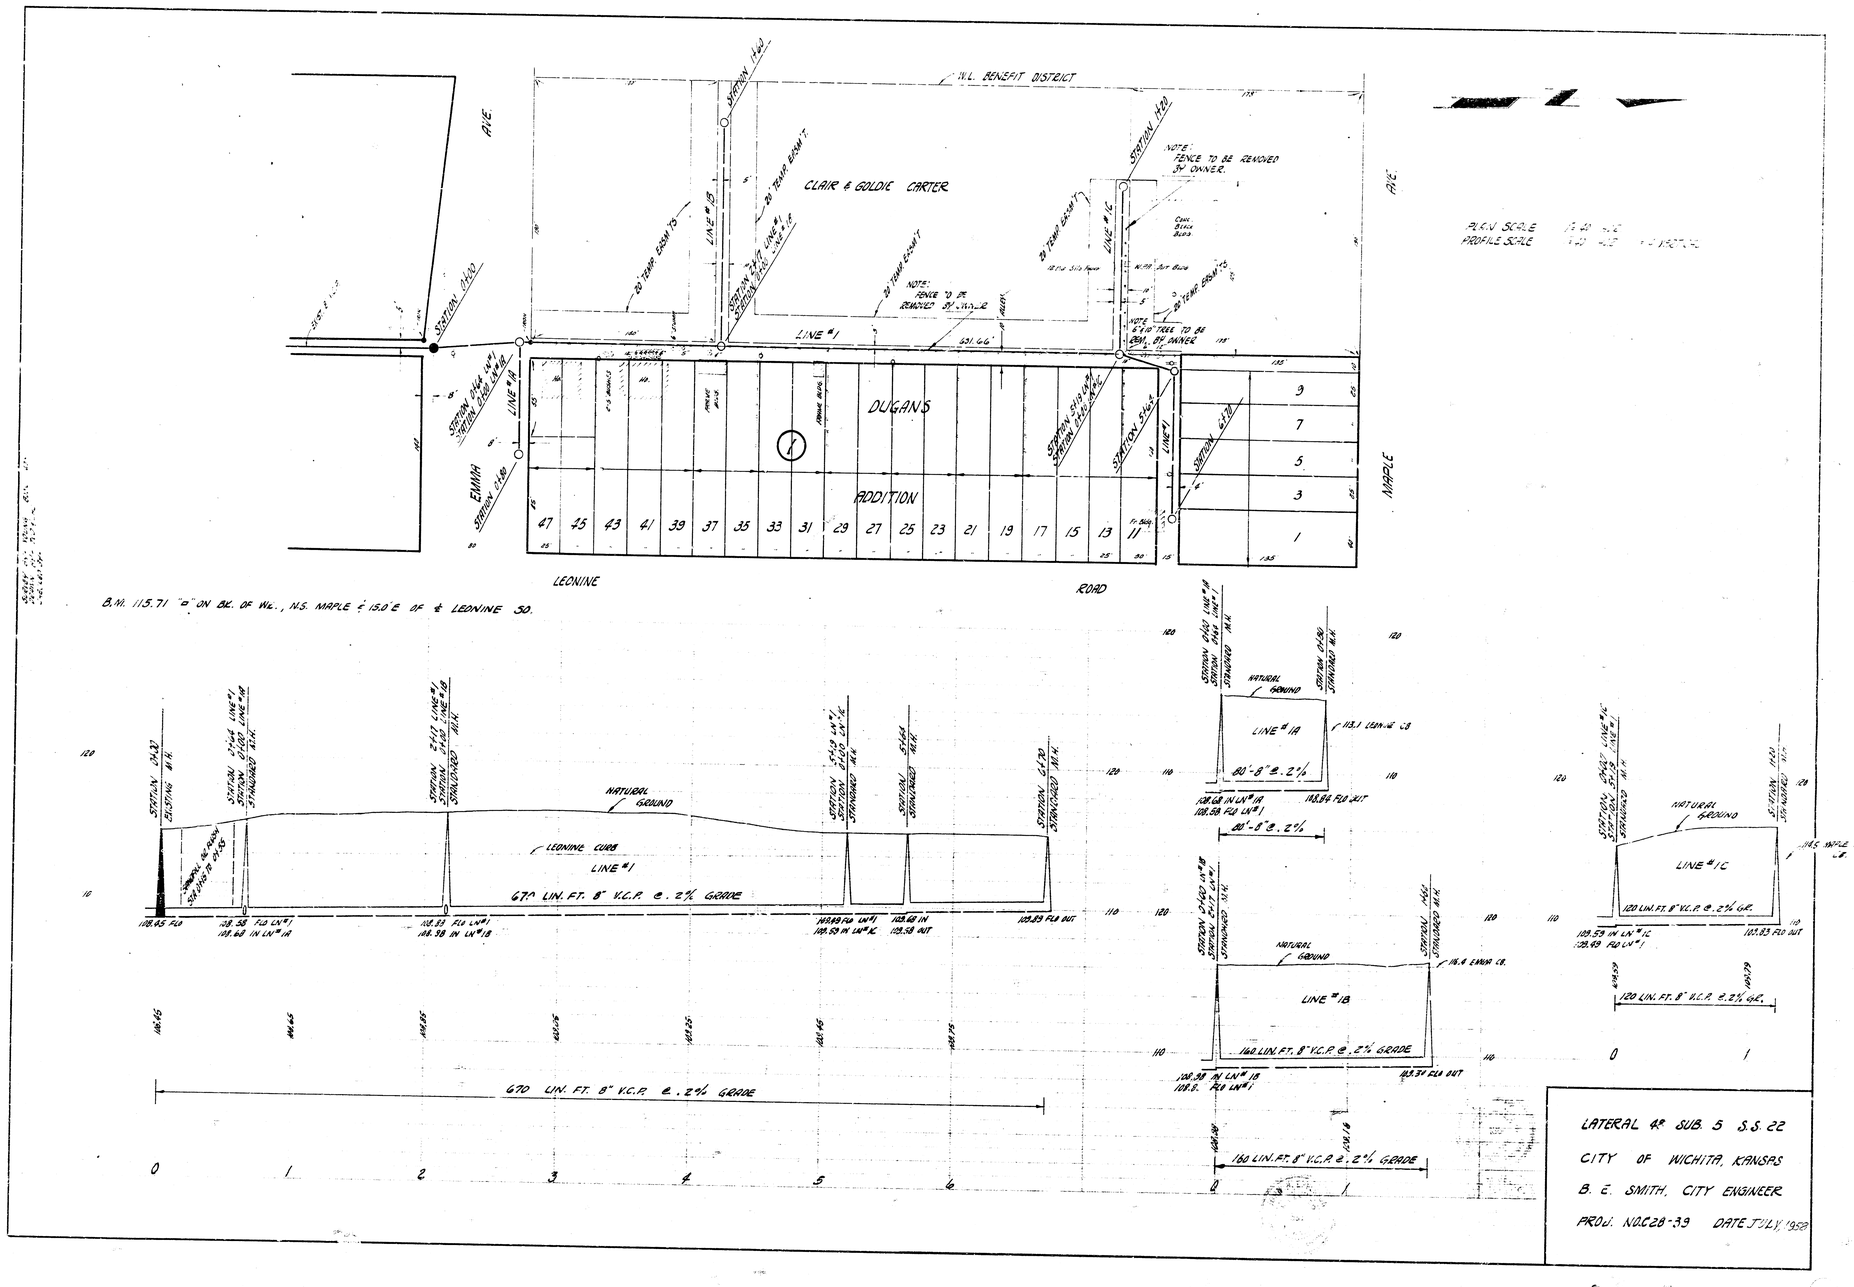

LATERAL 4 SUB. 5 S.S. 22

CITY OF WICHITA, KANSAS

B. E. SMITH, CITY ENGINEER

PROJ. NO. C28-39 DATE JULY 1958