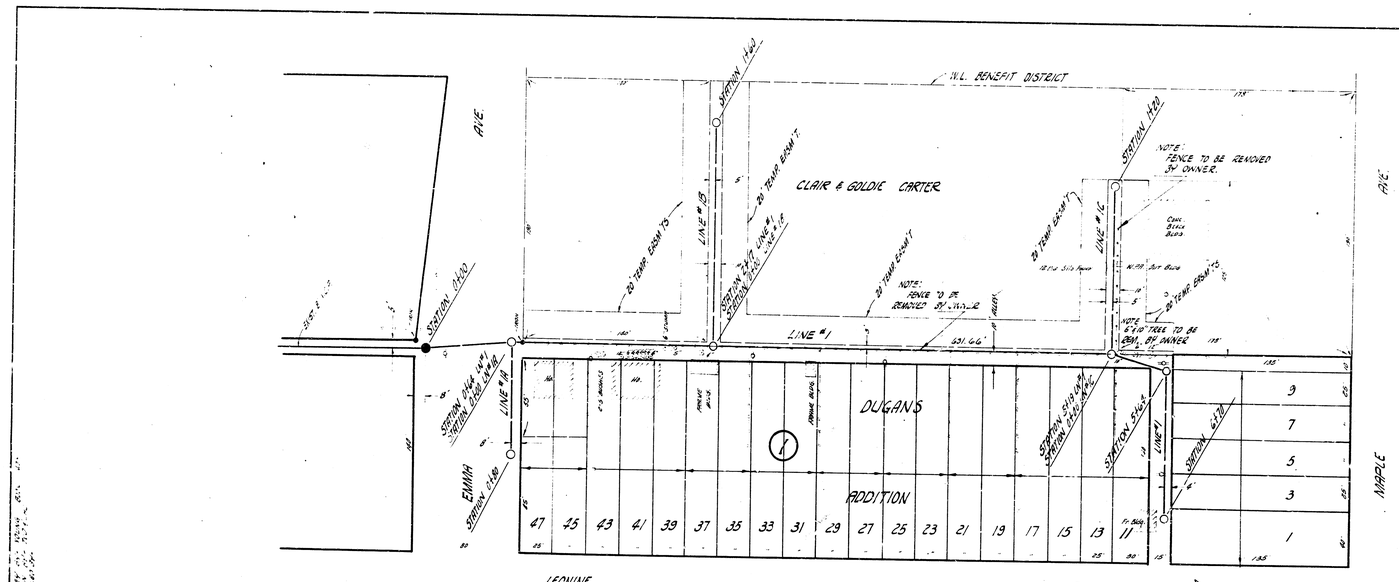

B.M. 115.71 "D" ON BK. OF WK., N.S. MAPLE ± 15.0' E OF ℄ LEONINE 30.

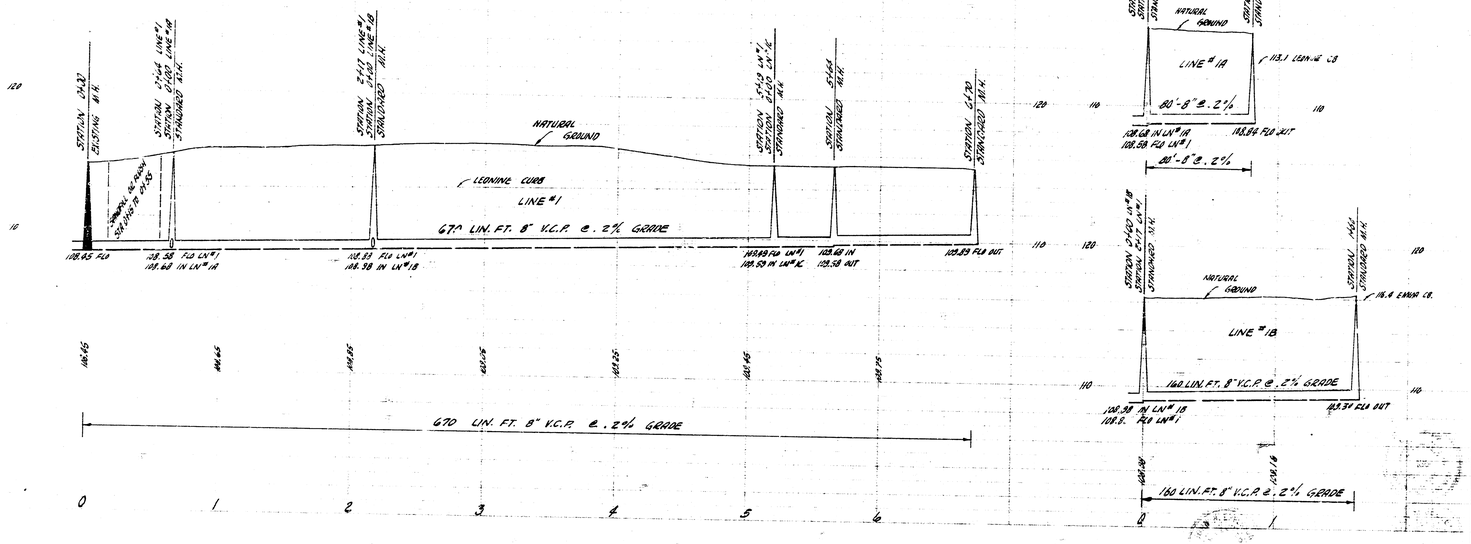

PLAN SCALE 1" = 50'
PROFILE SCALE 1" = 5' VERTICAL

LATERAL 4R SUB. 5 S.S. 22
CITY OF WICHITA, KANSAS
B. E. SMITH, CITY ENGINEER
PROJ. NO. C28-39 DATE JULY 1953