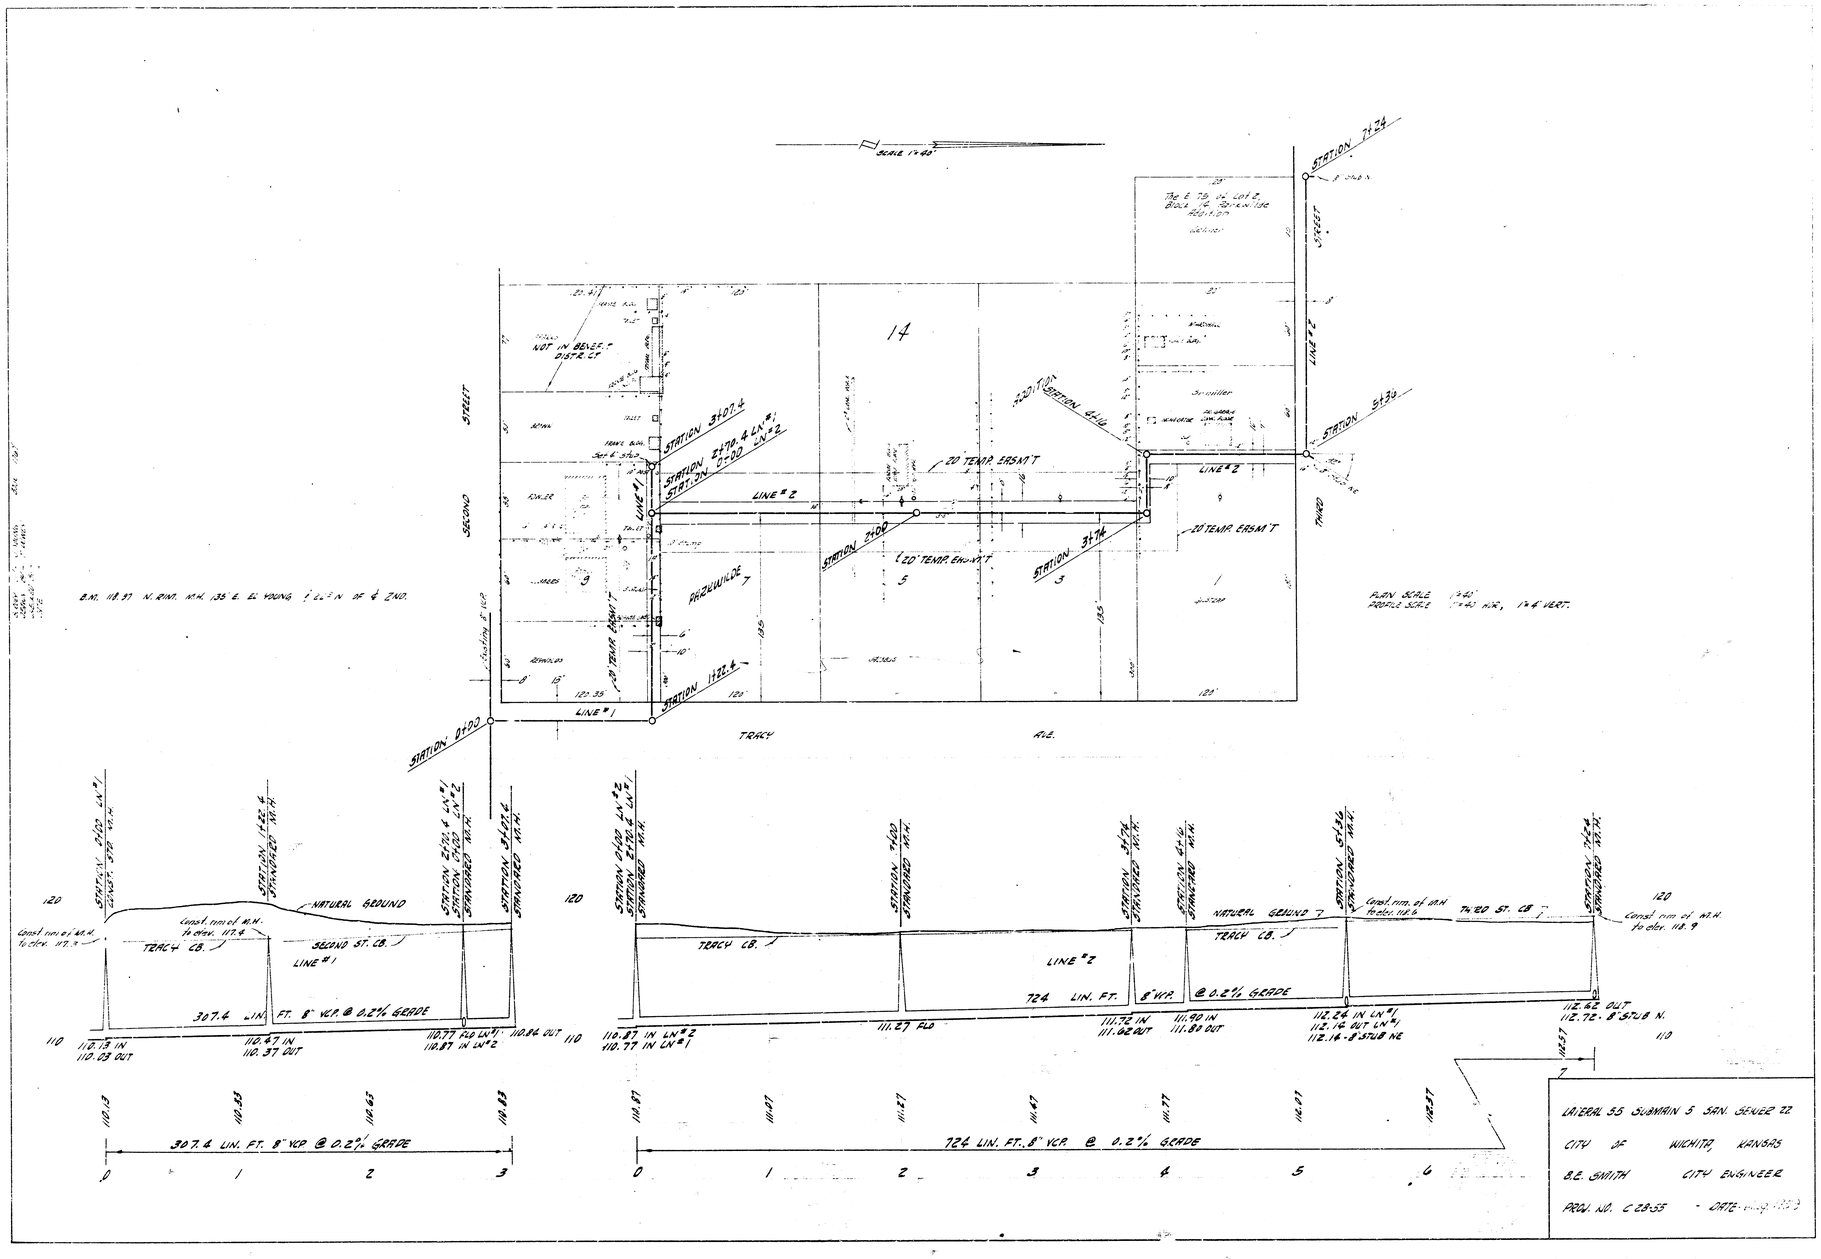

SCALE 1"=40'
STATION 7+24
STREET
LINE #2
STATION 5+36
THIRD
STATION 4+16
ADDITION
20' TEMP. EASM'T
STATION 3+74
STATION 2+00
STATION 3+07.4
STATION 2+70.4 LN #1
STATION 0+00 LN #2
LINE #1
STATION 1+22.4
STATION 0+00
SECOND
STREET
PARKWILDE
NOT IN BENEFIT DISTRICT
14
TRACY
AVE.
B.M. 118.37 N. RIM. M.H. 135' E. EL YOUNG & ELEV. OF ¢ 2ND.
PLAN SCALE 1"=40'
PROFILE SCALE 1"=40' HOR., 1"=4' VERT.
NATURAL GROUND
TRACY CB.
SECOND ST. CB.
LINE #1
307.4 LIN. FT. 8" VCP. @ 0.2% GRADE
110.13 IN
110.03 OUT
110.47 IN
110.37 OUT
110.77 FLO LN #1
110.87 IN LN #2
110.84 OUT
NATURAL GROUND
TRACY CB.
LINE #2
724 LIN. FT. 8" VCP. @ 0.2% GRADE
111.27 FLO
111.72 IN
111.62 OUT
111.90 IN
111.80 OUT
112.24 IN LN #1
112.14 OUT LN #1
112.14 - 8" STUB NE
112.62 OUT
112.72 - 8" STUB N.
THIRD ST. CB.
Const. rim of M.H. to elev. 118.9
307.4 LIN. FT. 8" VCP. @ 0.2% GRADE
724 LIN. FT. 8" VCP. @ 0.2% GRADE
LATERAL 55 SUBMAIN 5 SAN. SEWER 22
CITY OF WICHITA, KANSAS
B.E. SMITH CITY ENGINEER
PROJ. NO. C 28-55 - DATE