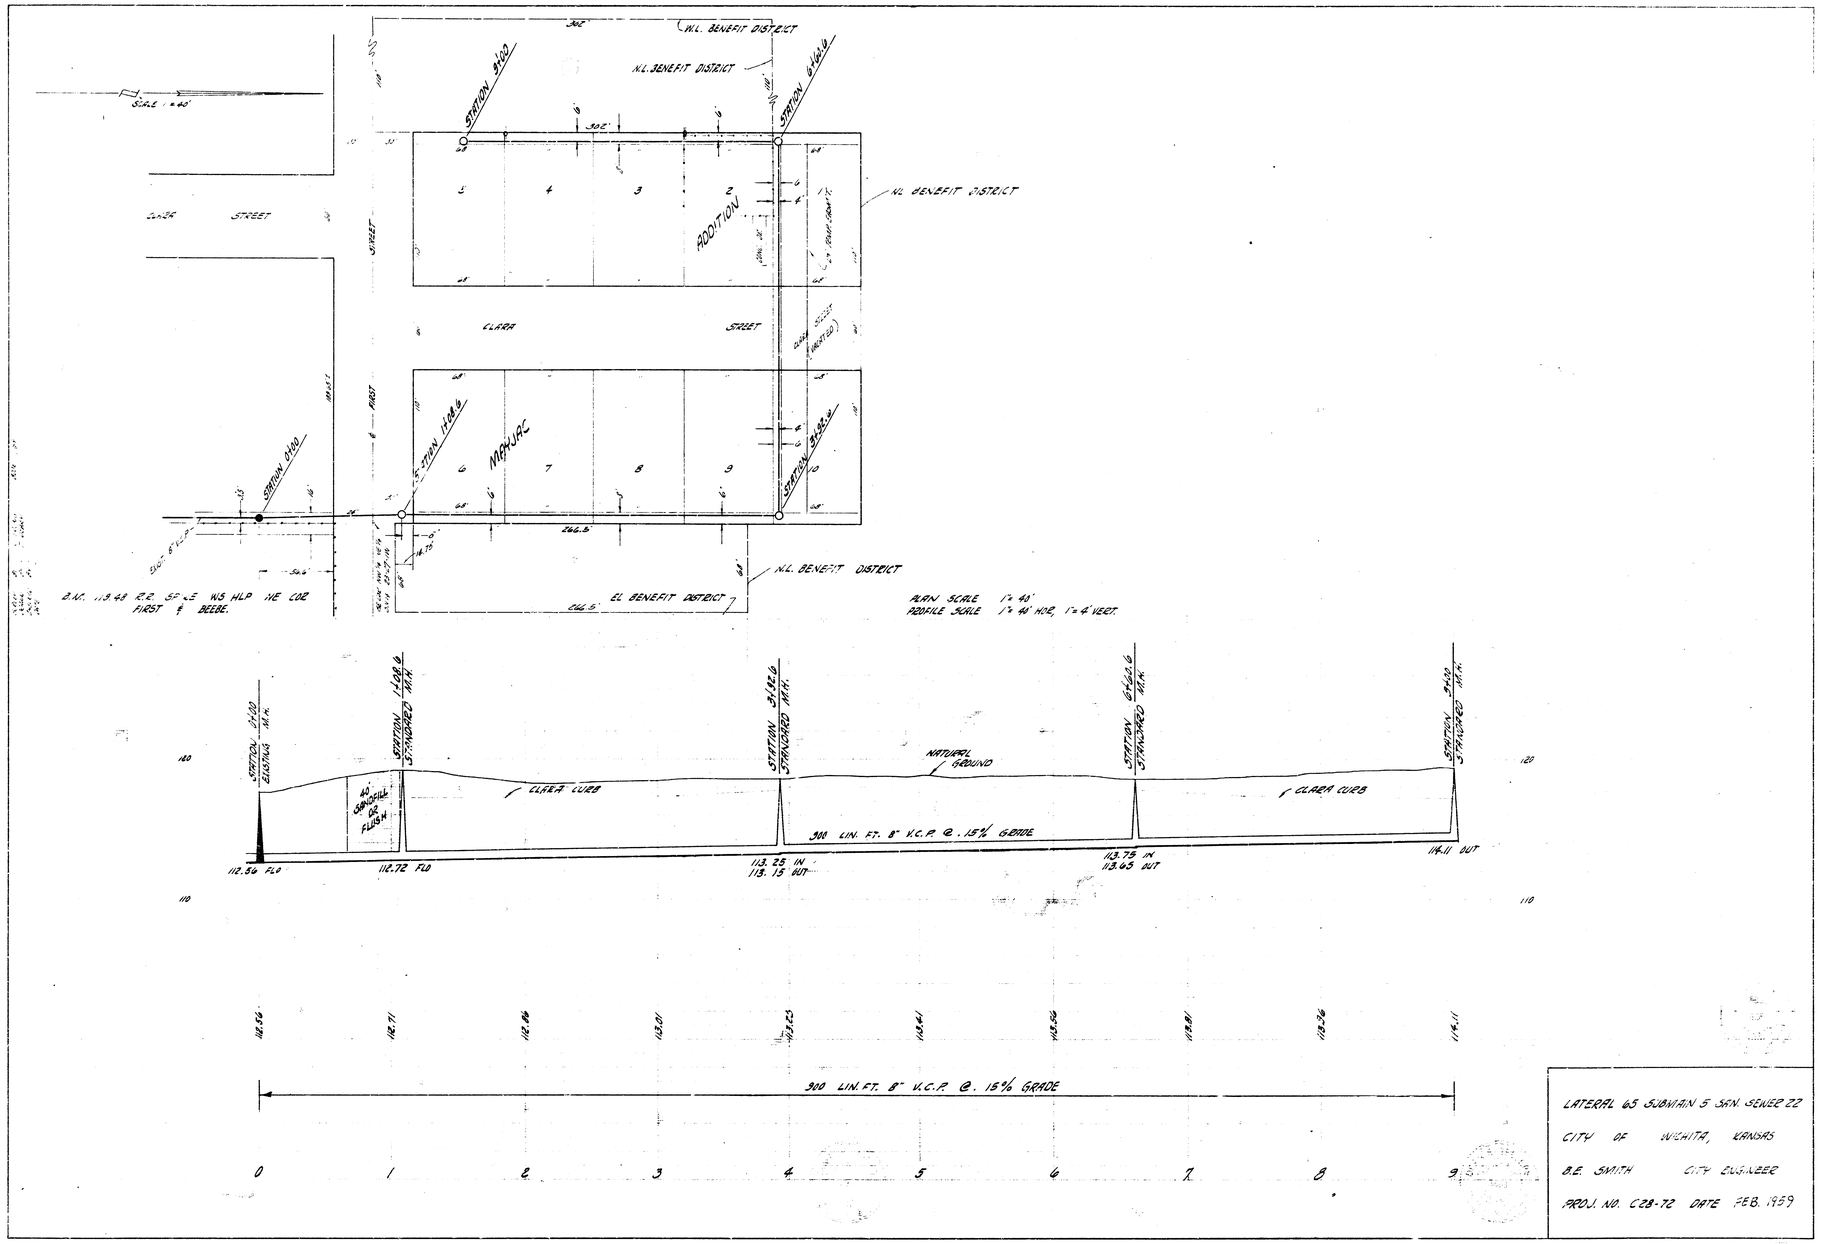

LATERAL 65 SUBMAIN 5 SAN. SEWER 22

CITY OF WICHITA, KANSAS

B.E. SMITH CITY ENGINEER

PROJ. NO. C28-72 DATE FEB. 1959