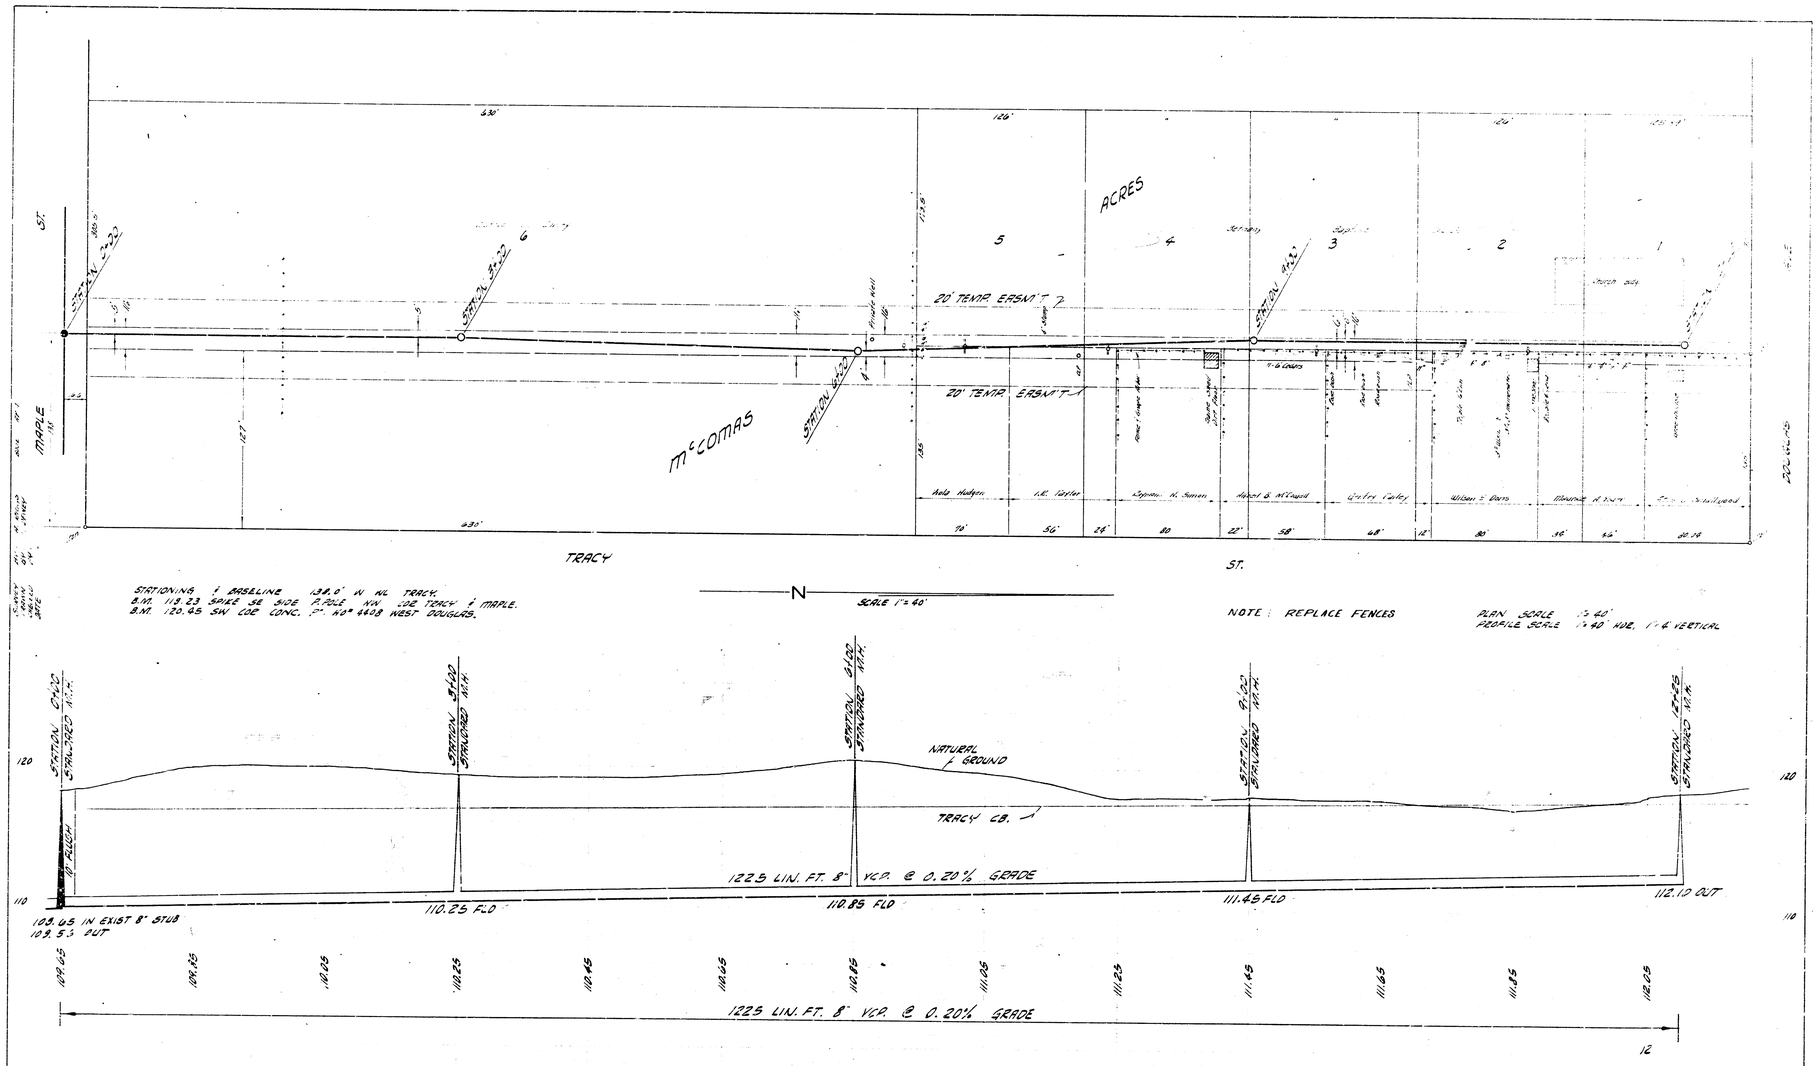
MAPLE ST.
TRACY ST.
McCOMAS
ACRES
20' TEMP. EASM'T
STATIONING ℄ BASELINE 138.0' W NL TRACY.
B.M. 118.23 SPIKE SE SIDE P. POLE NW COR TRACY & MAPLE.
B.M. 120.95 SN COR CONC. P. NO. 4408 WEST DOUGLAS.
SCALE 1" = 40'
NOTE: REPLACE FENCES
PLAN SCALE 1" = 40'
PROFILE SCALE 1" = 40' HOR. 1" = 6' VERTICAL
NATURAL GROUND
TRACY CB.
1223 LIN. FT. 8" VCP. @ 0.20% GRADE
110.25 FLD
110.85 FLD
111.45 FLD
112.10 OUT
109.65 IN EXIST 8" STUB
109.5 OUT
LATERAL 75 SUB. 3 SAN. SEWER 22
CITY OF WICHITA, KANSAS
B.E. SMITH CITY ENGINEER
PROJ. NO. C28-33 DATE- FEB 1, 1960