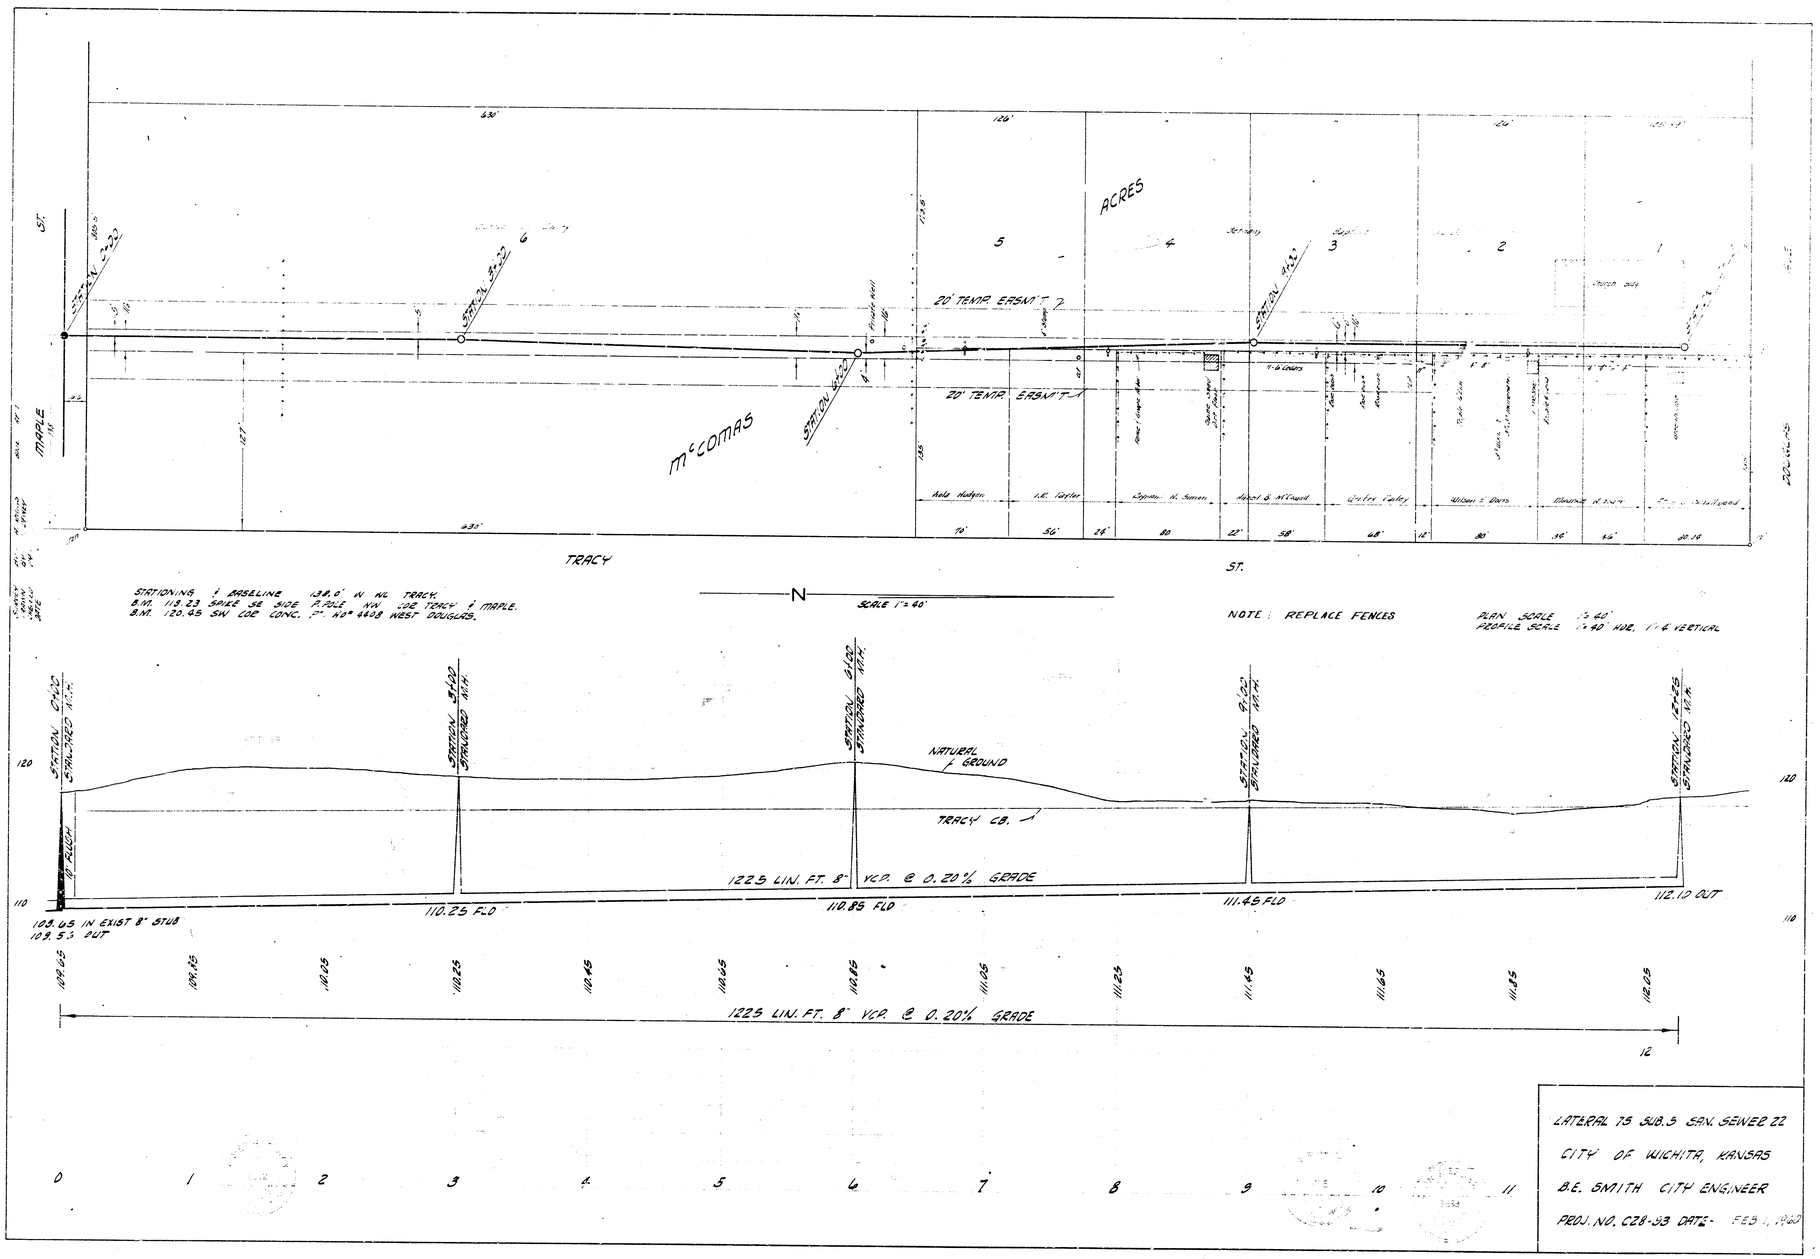

LATERAL 75 SUB.3 SAN. SEWER 22
CITY OF WICHITA, KANSAS
B.E. SMITH CITY ENGINEER
PROJ. NO. C28-33 DATE- FEB 1, 1960